# Utility Plan

# KUHLMAN ADDITION

## WICHITA, SEDGWICK COUNTY, KANSAS

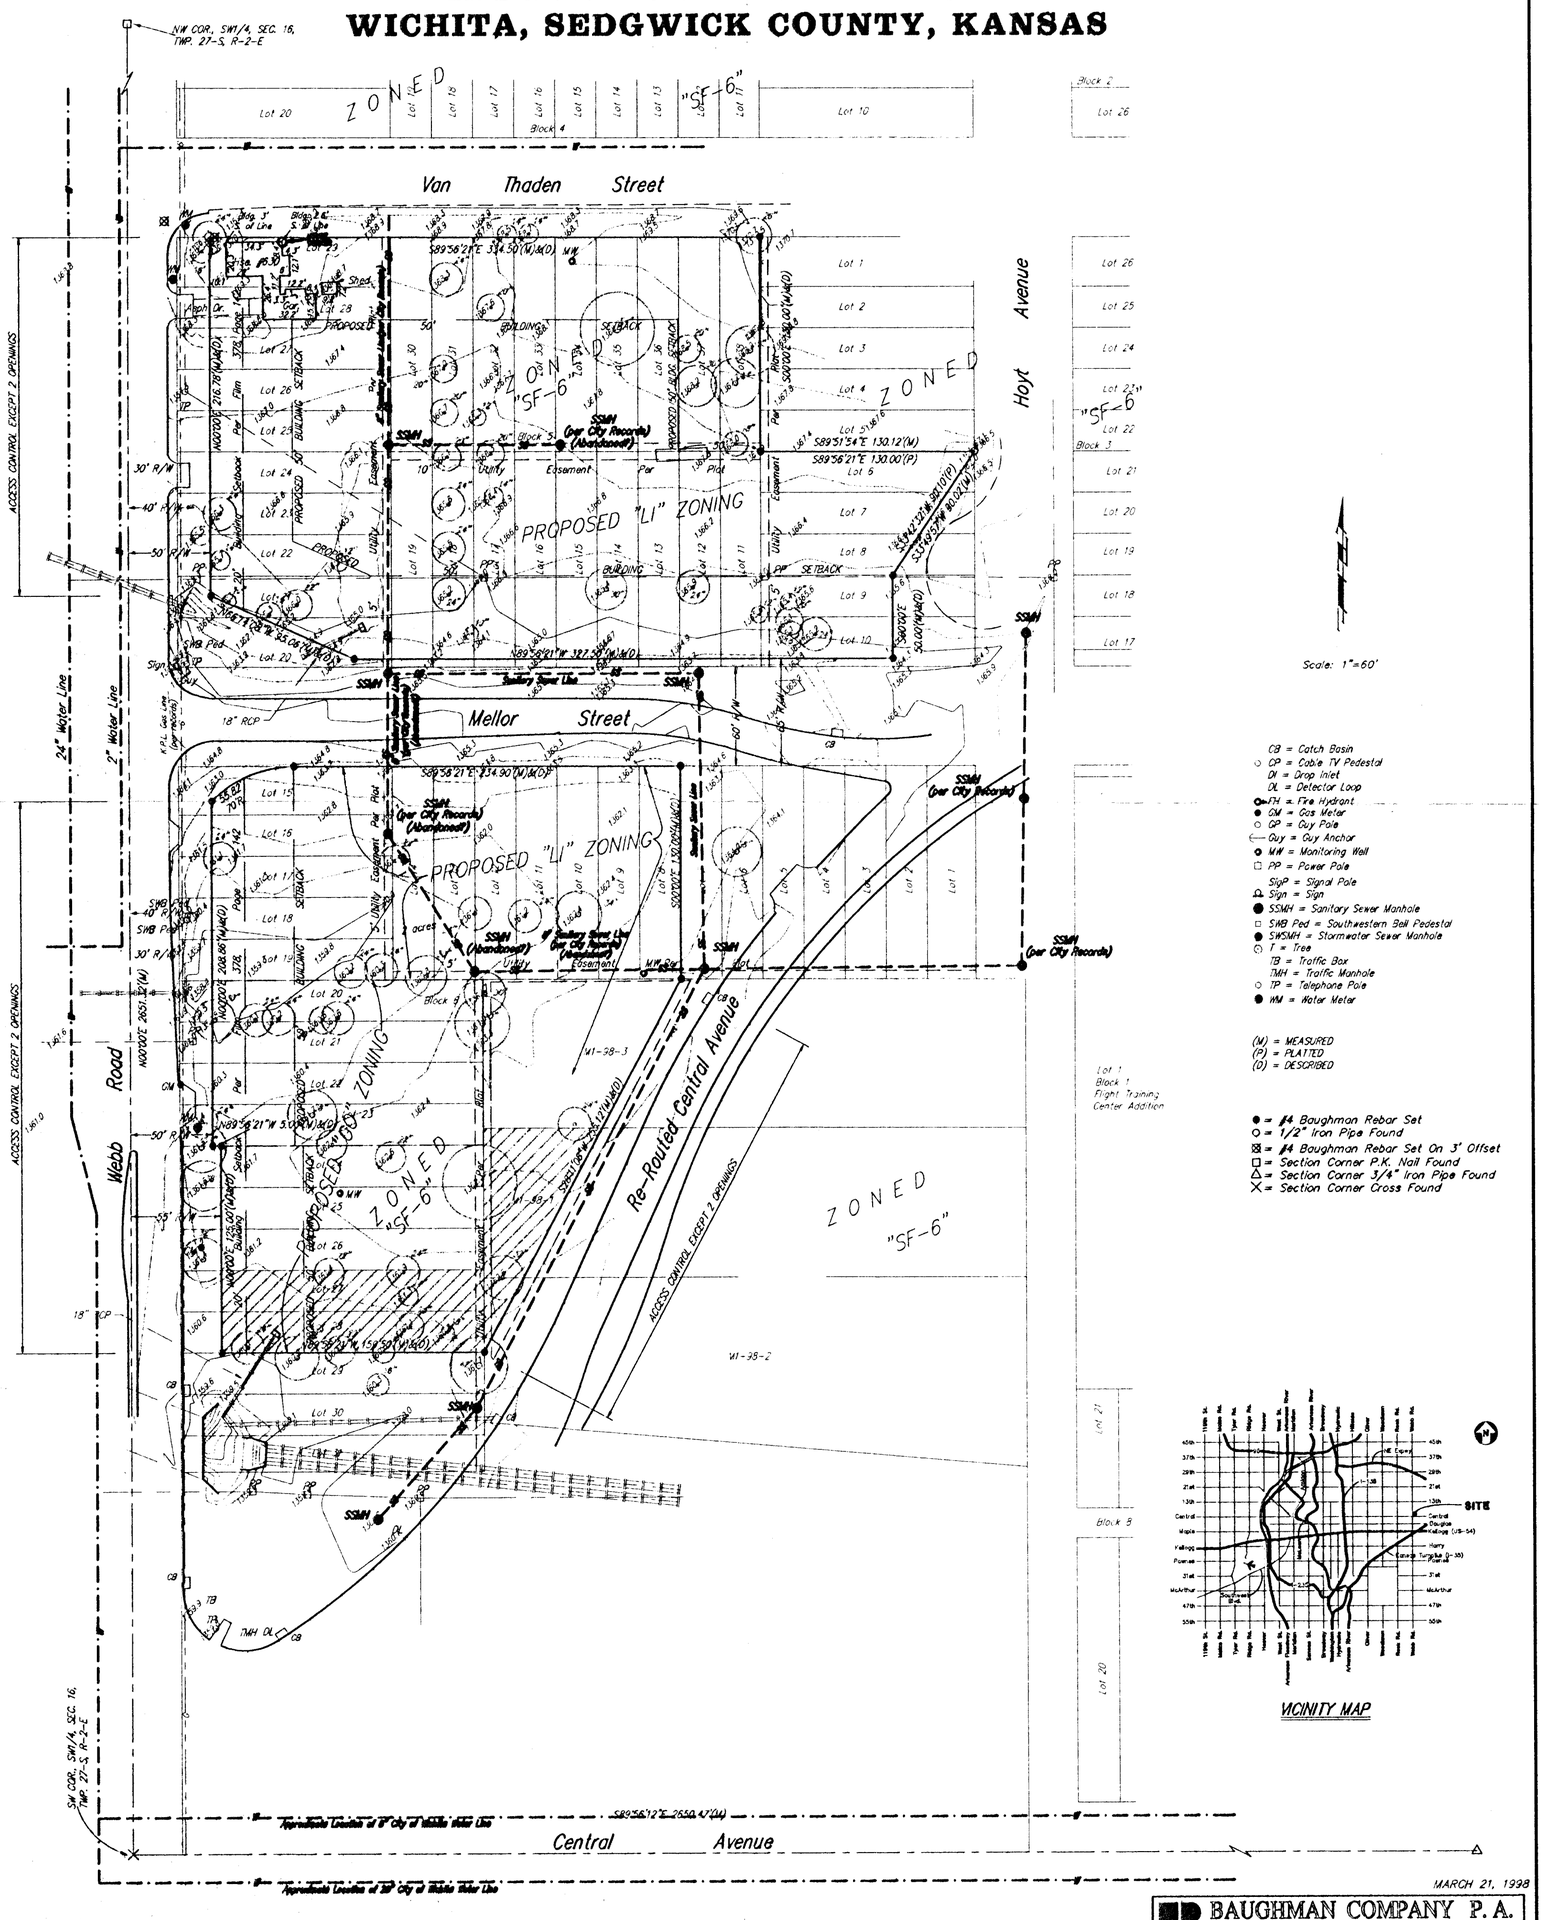


MARCH 21, 1998

BAUGHMAN COMPANY P. A.
ENGINEERING, SURVEYING, & PLANNING
316-262-7271 • 315 ELLIS • WICHITA, KANSAS 87211