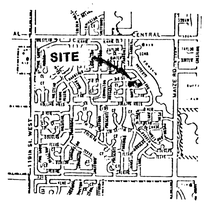

VICINITY PLAT

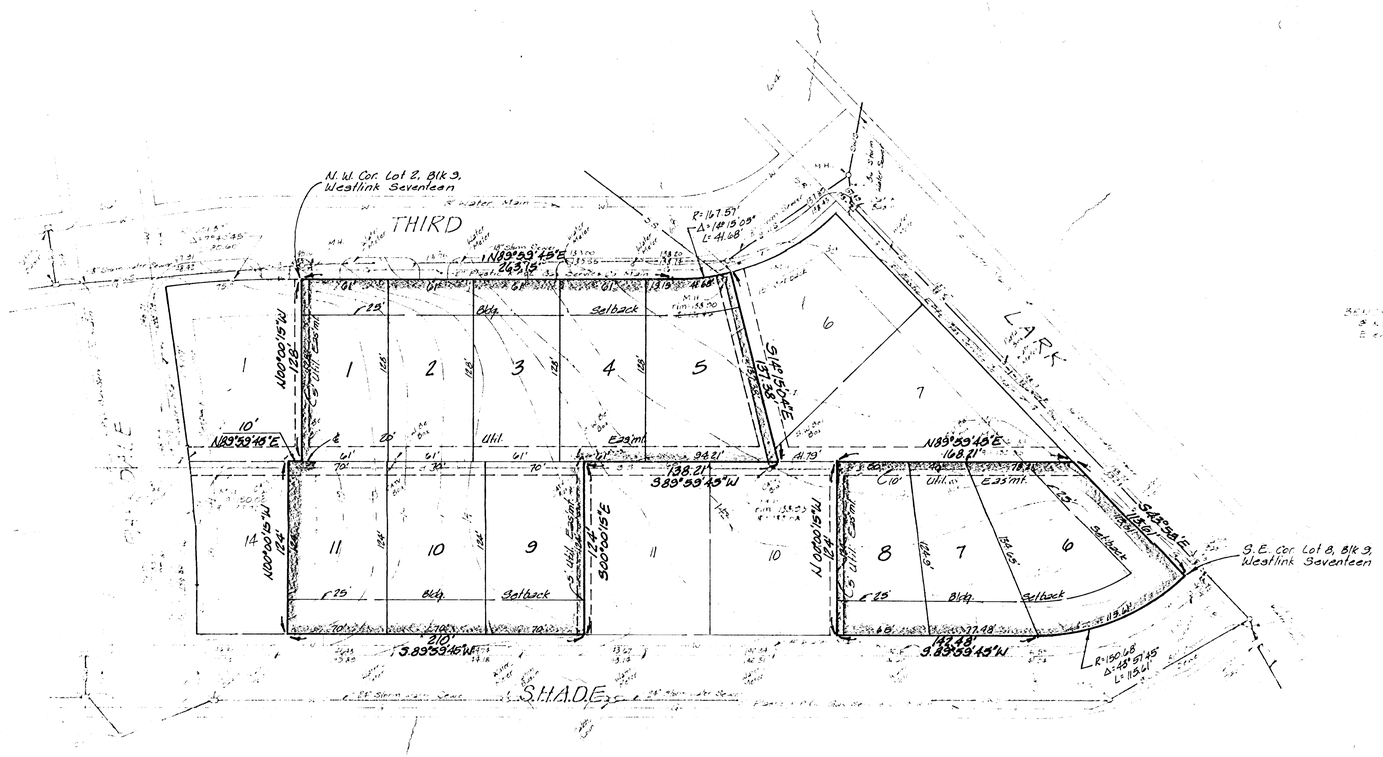

PRELIMINARY PLAT

WESTLINK VILLAGE 21ST ADDITION

LOTS 2, 3, 4, 5, 8, 9, 12, 13, AND THE EAST 30 FEET OF LOT 14, BLOCK 9,
WESTLINK SEVENTEEN, WICHITA, SEDGWICK COUNTY, KANSAS

OWNER: FIDELITY DEVELOPMENT

BAUGHMAN COMPANY, P.A.
SURVEYING & ENGINEERING
316/262-7271 • 315 ELLIS • WICHITA, KANSAS 67211

Revised 14, March 1988
Revised 28, January 1987
16 January 1987