PRELIMINARY PLAT
of
WEST FOREST 3rd ADDITION
Wichita, Kansas

The W. 498' of the S. 1/2 of Lot 14,
R.A. Morris Tracts.

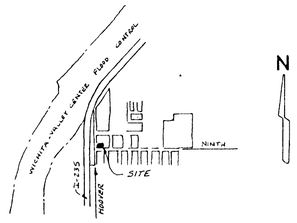
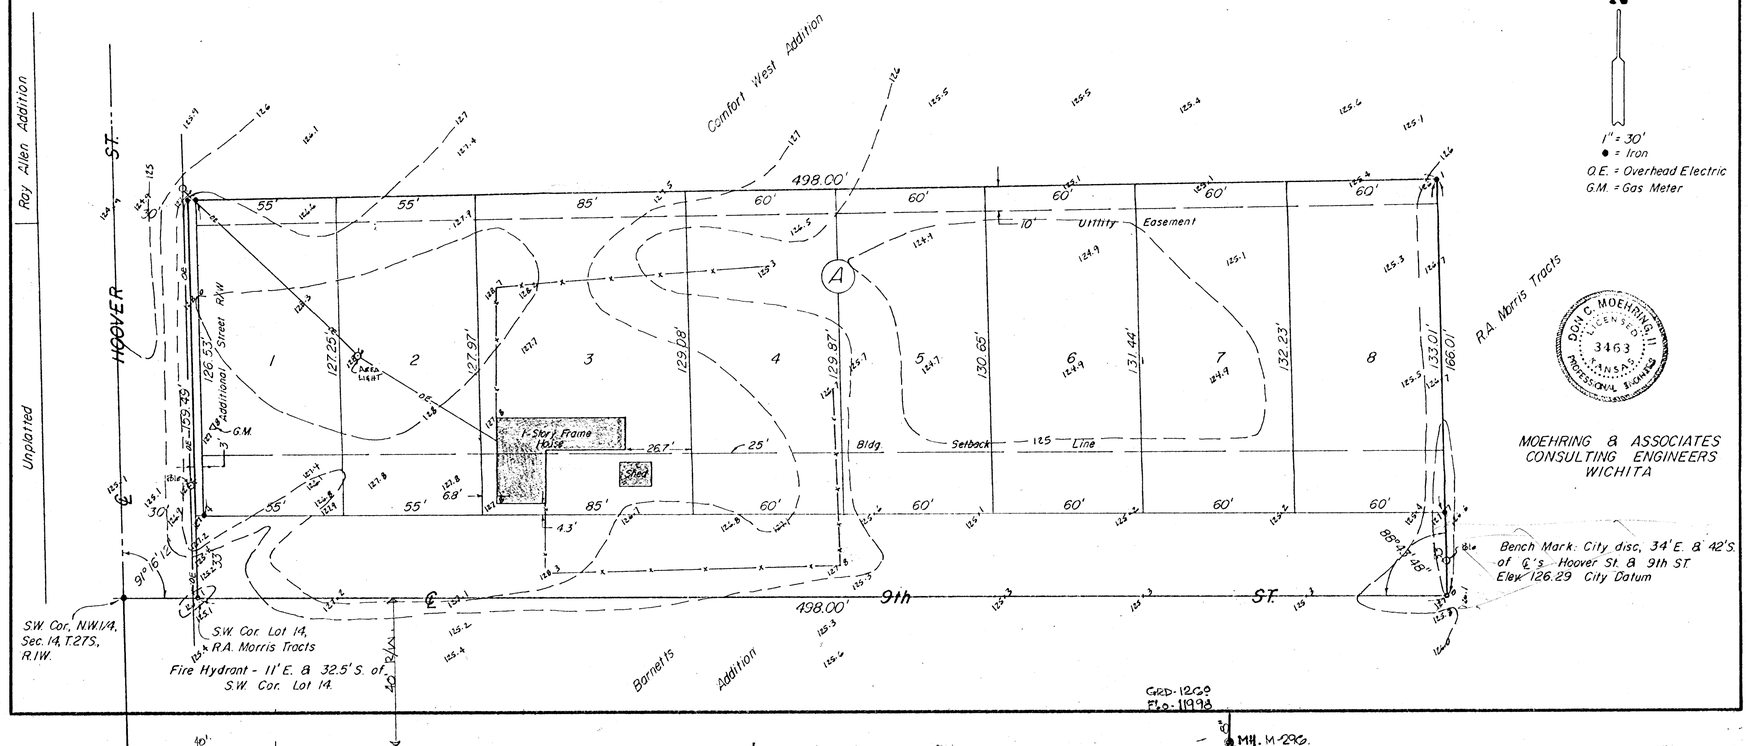
VICINITY MAP