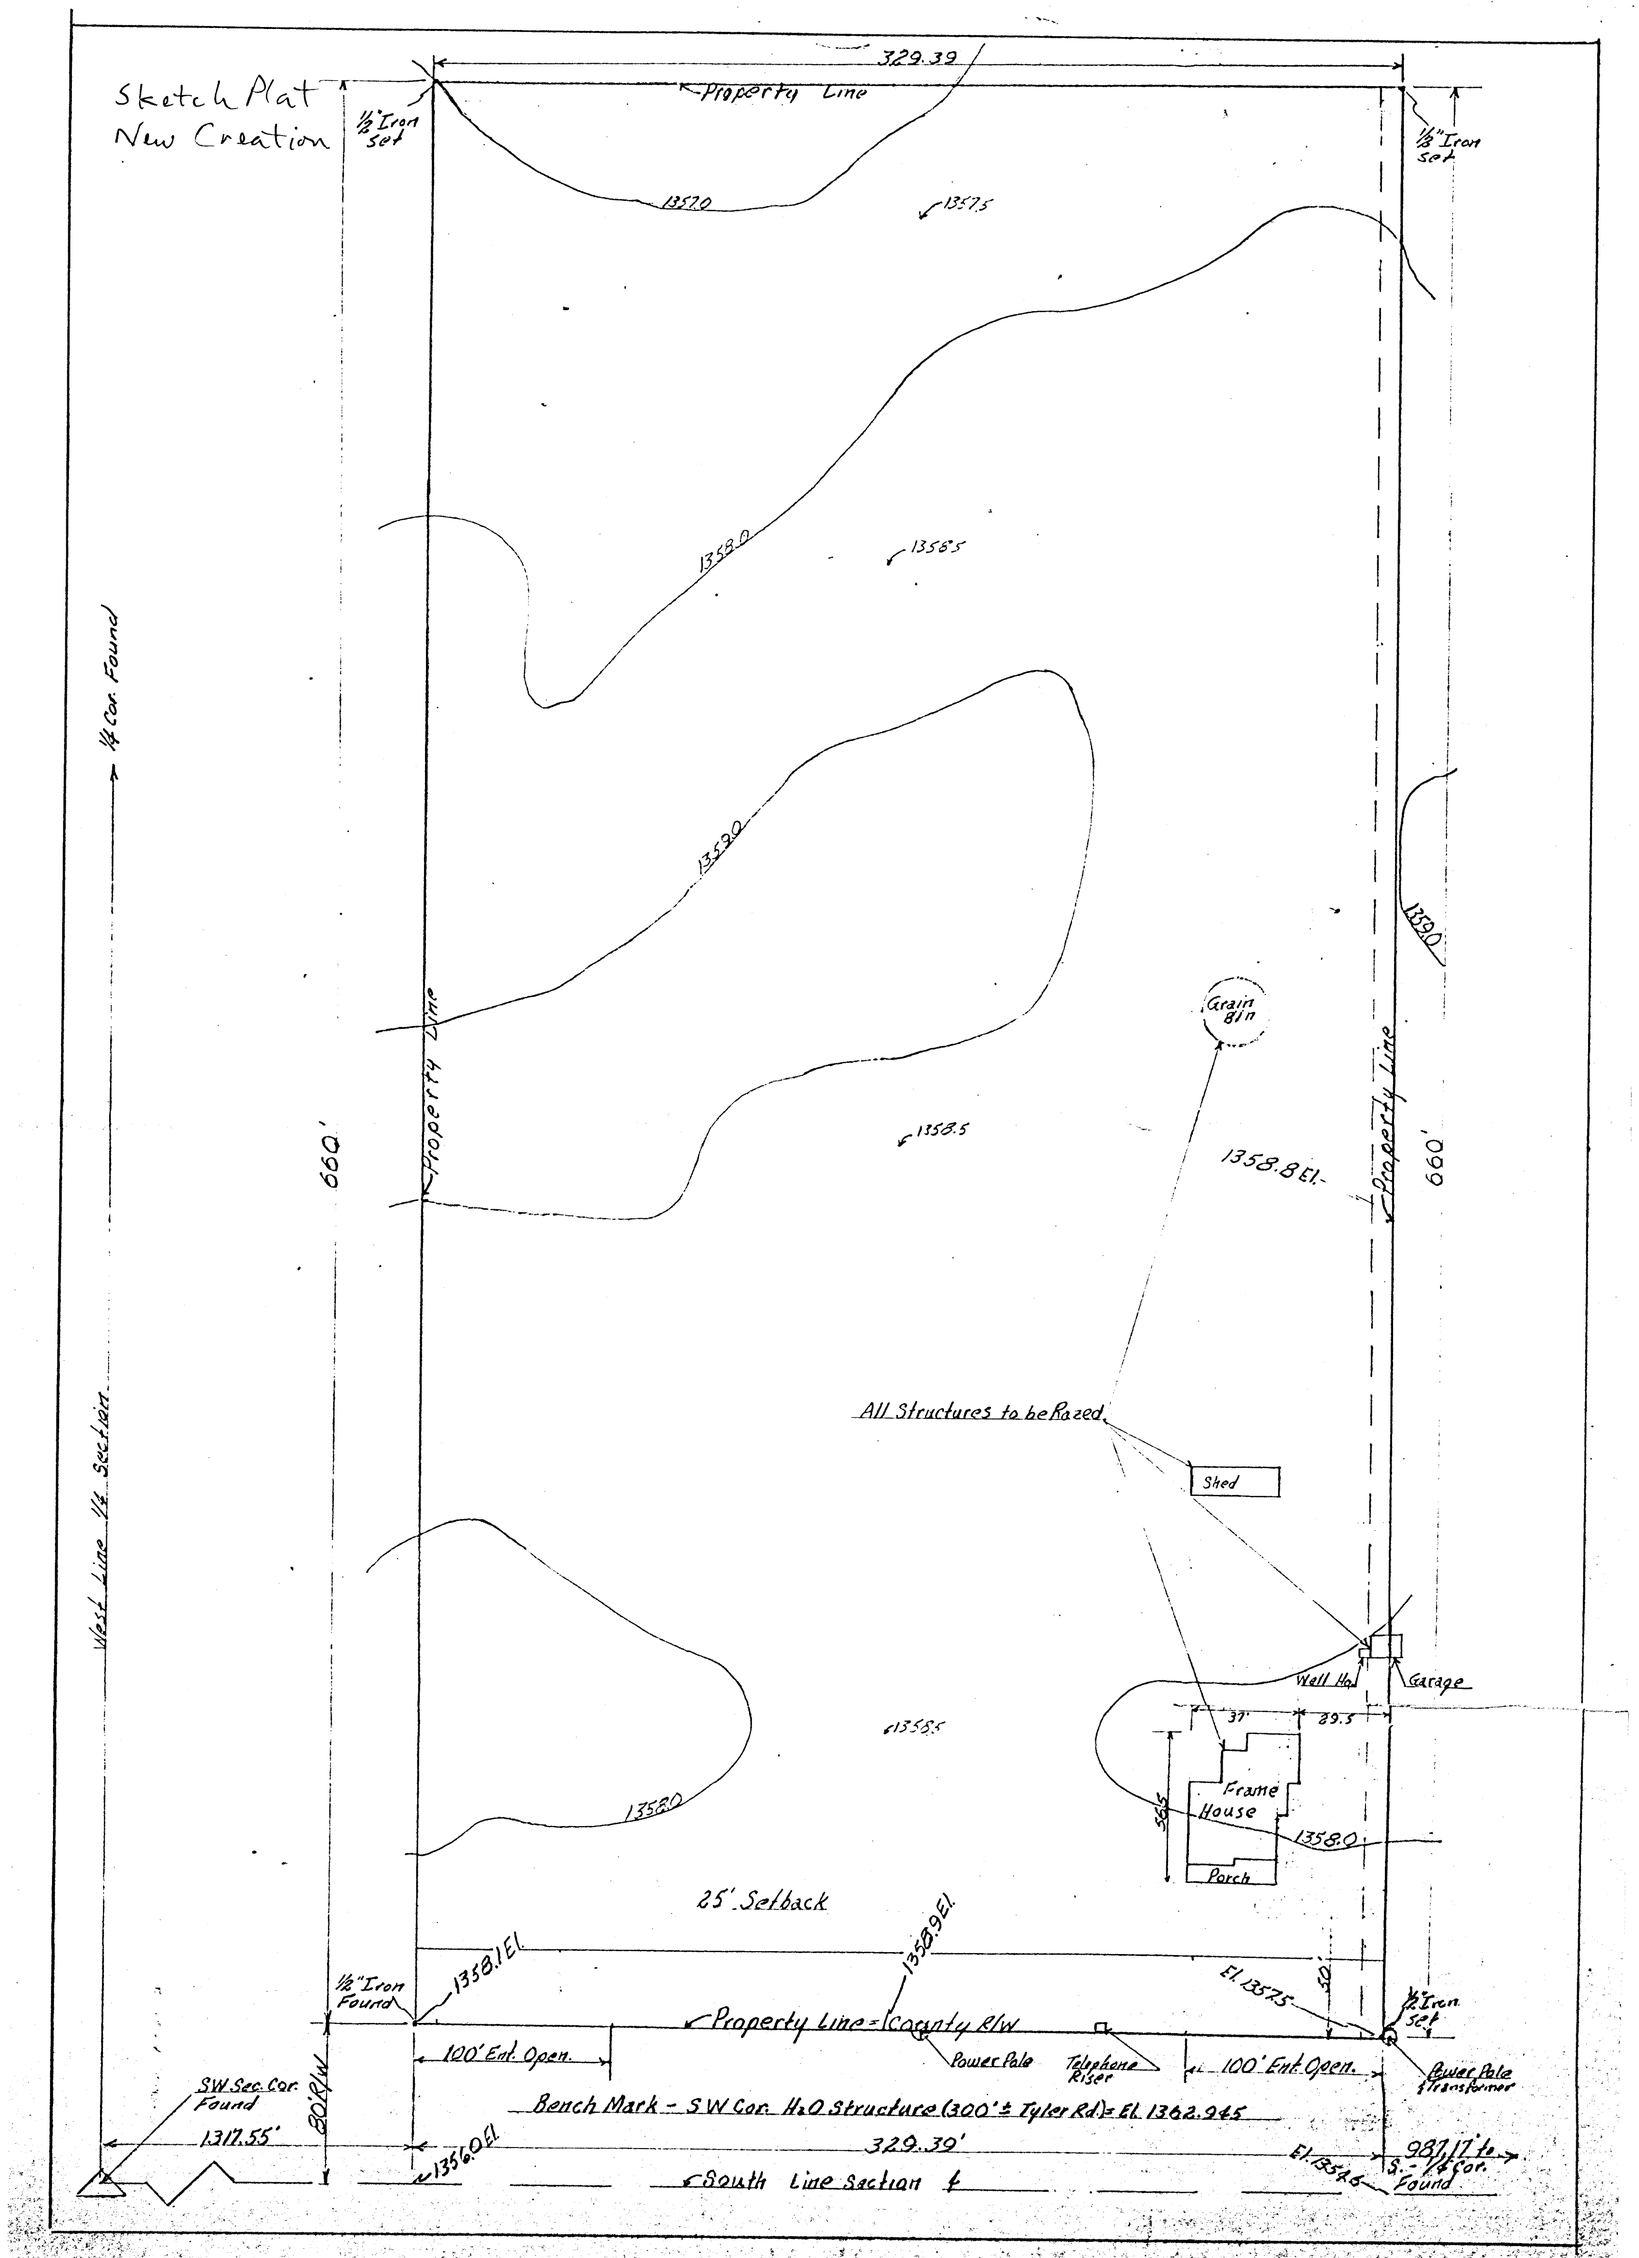
Sketch Plat
New Creation
329.39
Property Line
1/2" Iron set
1/2" Iron set
1357.0
1357.5
1358.0
1358.5
1359.0
1358.5
1358.8 El.
1358.5
1358.0
1358.5
1358.0
1358.0
1/4 Cor. Found
West Line 1/4 Section
660'
Property Line
Property Line
660'
Grain Bin
All Structures to be Razed
Shed
Well Hse
Garage
37'
39.5
56.5
Frame House
Porch
25' Setback
1358.1 El.
1358.9 El.
El. 1357.5
50'
1/2" Iron Found
1/2" Iron set
Property Line = County R/W
100' Ent. Open.
Power Pole
Telephone Riser
100' Ent. Open.
Power Pole & Transformer
SW Sec. Cor. Found
80' R/W
Bench Mark - SW Cor. H2O Structure (300'± Tyler Rd) = El. 1362.945
1317.55'
329.39'
1356.0 El.
South Line Section 4
El. 1354.6
987.17' to S. - 1/4 Cor. Found