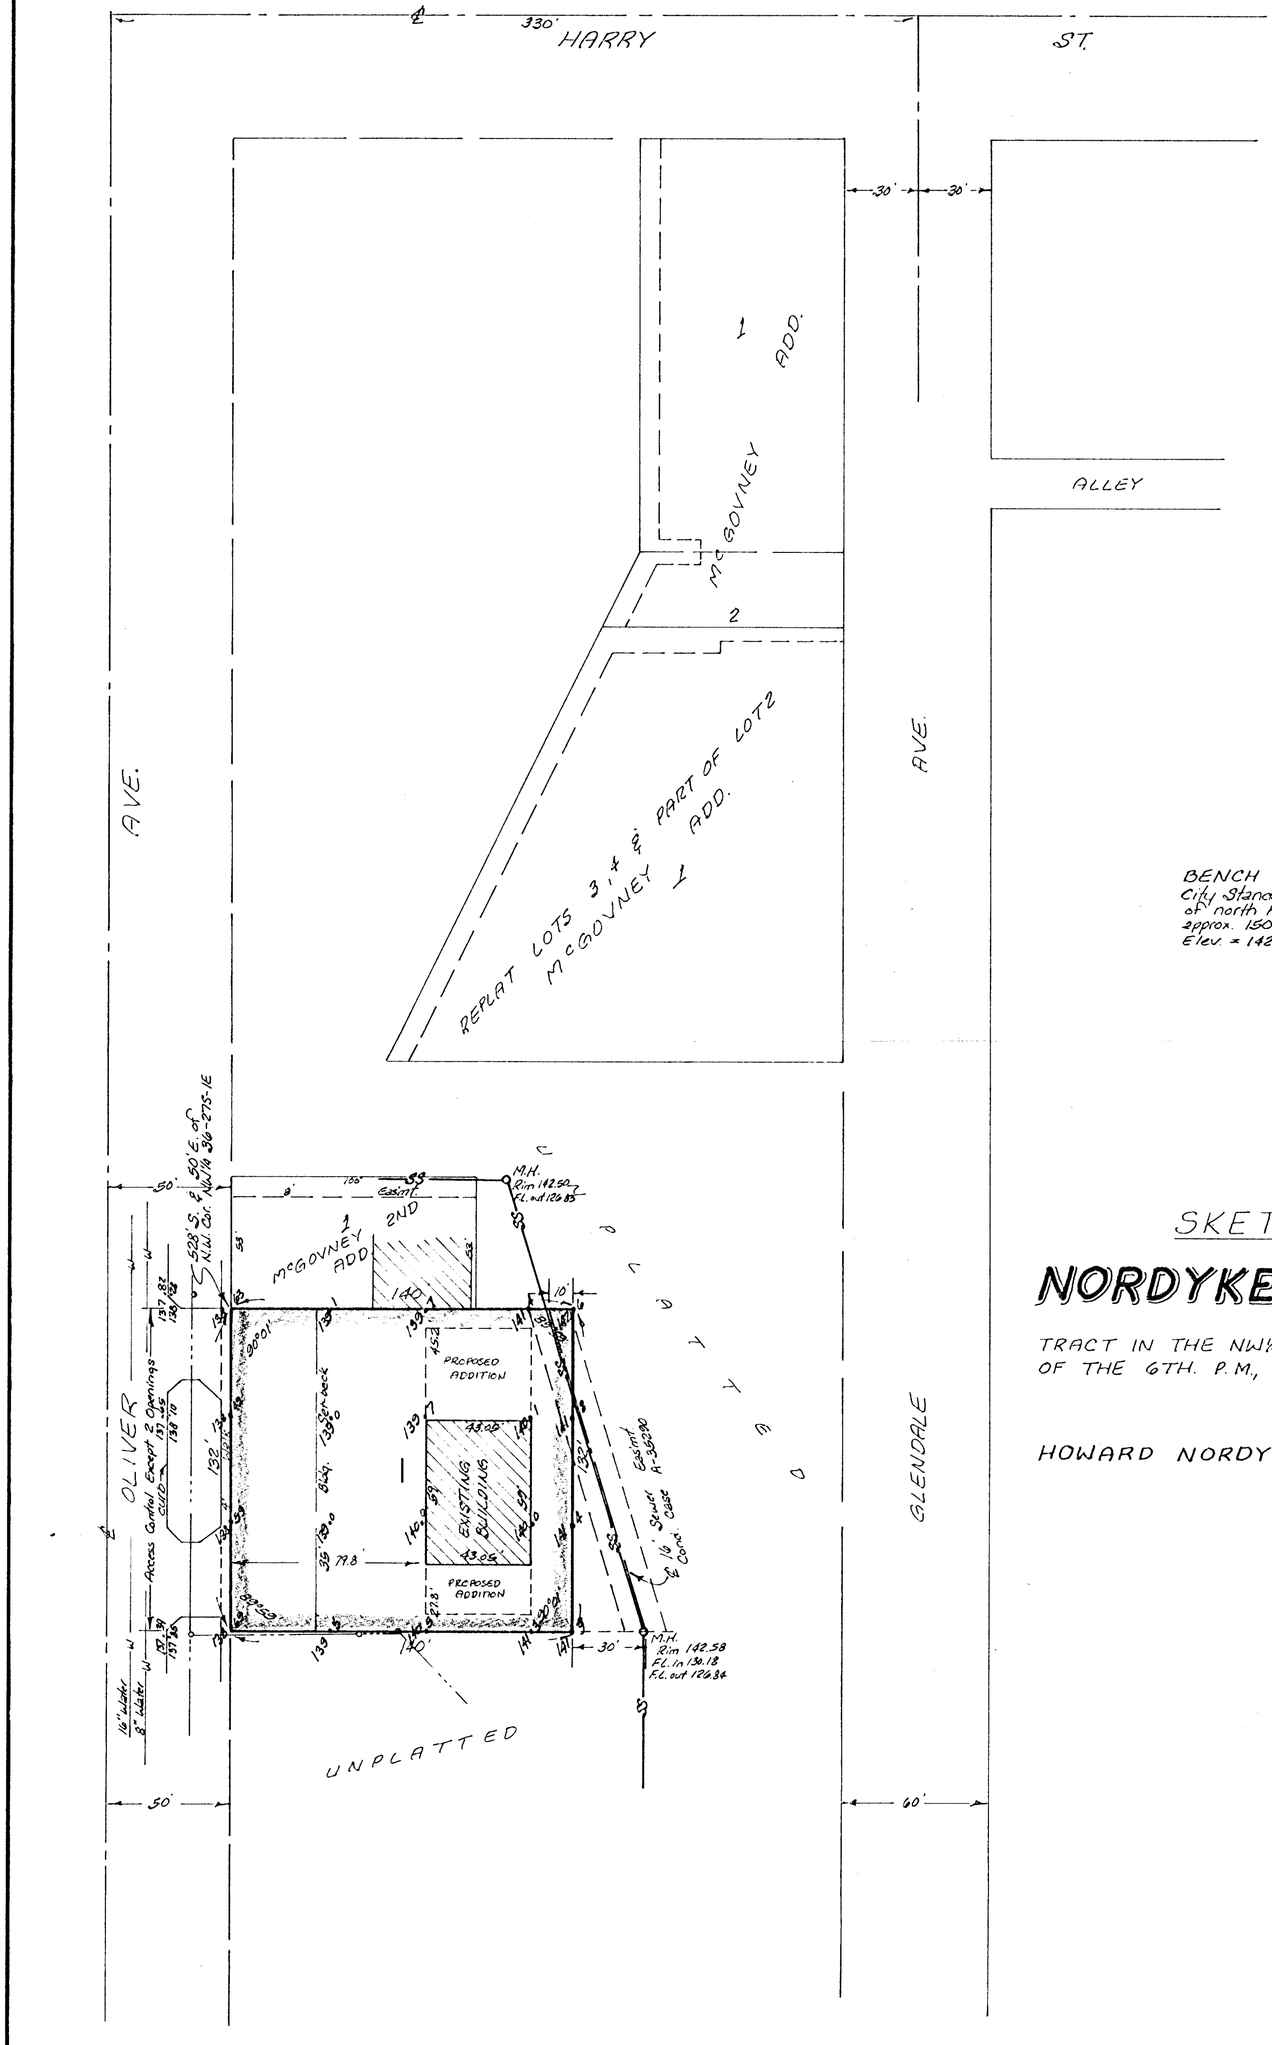

SKETCH PLAT

NORDYKE ADDITION

TRACT IN THE NW¼ OF SEC. 36, TWP. 27-S, R-1-E OF THE 6TH. P.M., SEDGWICK COUNTY, KANSAS.

HOWARD NORDYKE

BAUGHMAN COMPANY, P.A.
SURVEYING & ENGINEERING
316/262-7271 • 330 LAURA • WICHITA, KANSAS 67211

SAPR83