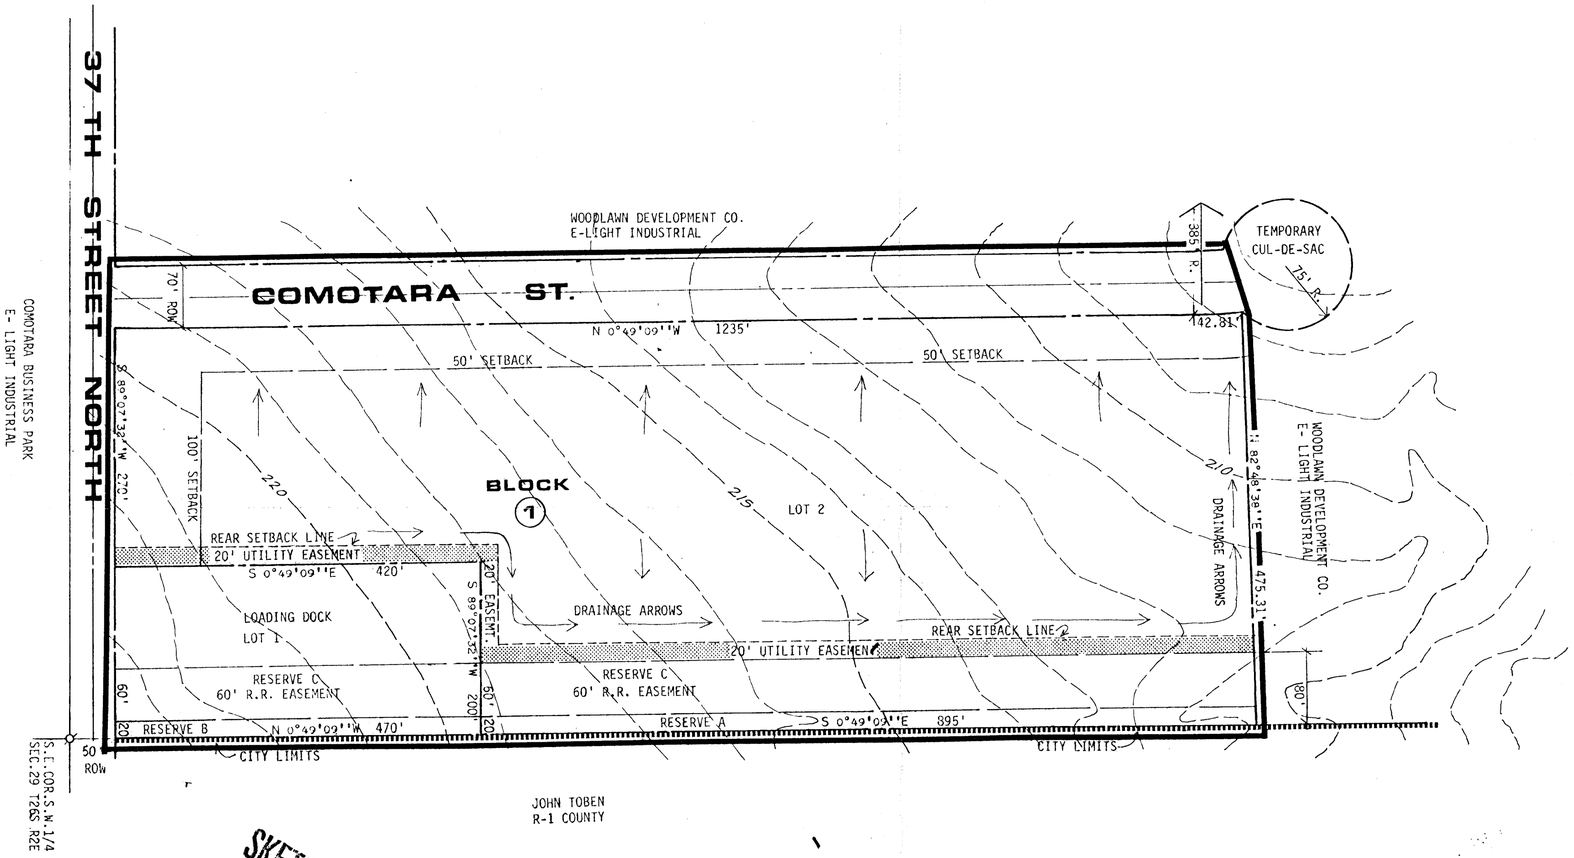

SKETCH PLAT

PRELIMINARY PLAT

NORTH POINT INDUSTRIAL PK.

N

Scale: 1"=100'

[redacted]

sheet 1 of 1

project North point Industrial Park

sheet title Preliminary Plat

date 30 April 81

rev.

BILL G. YUNG DESIGN
1355 NORTH WACO, WICHITA, KANSAS, 67203
316-264-0676