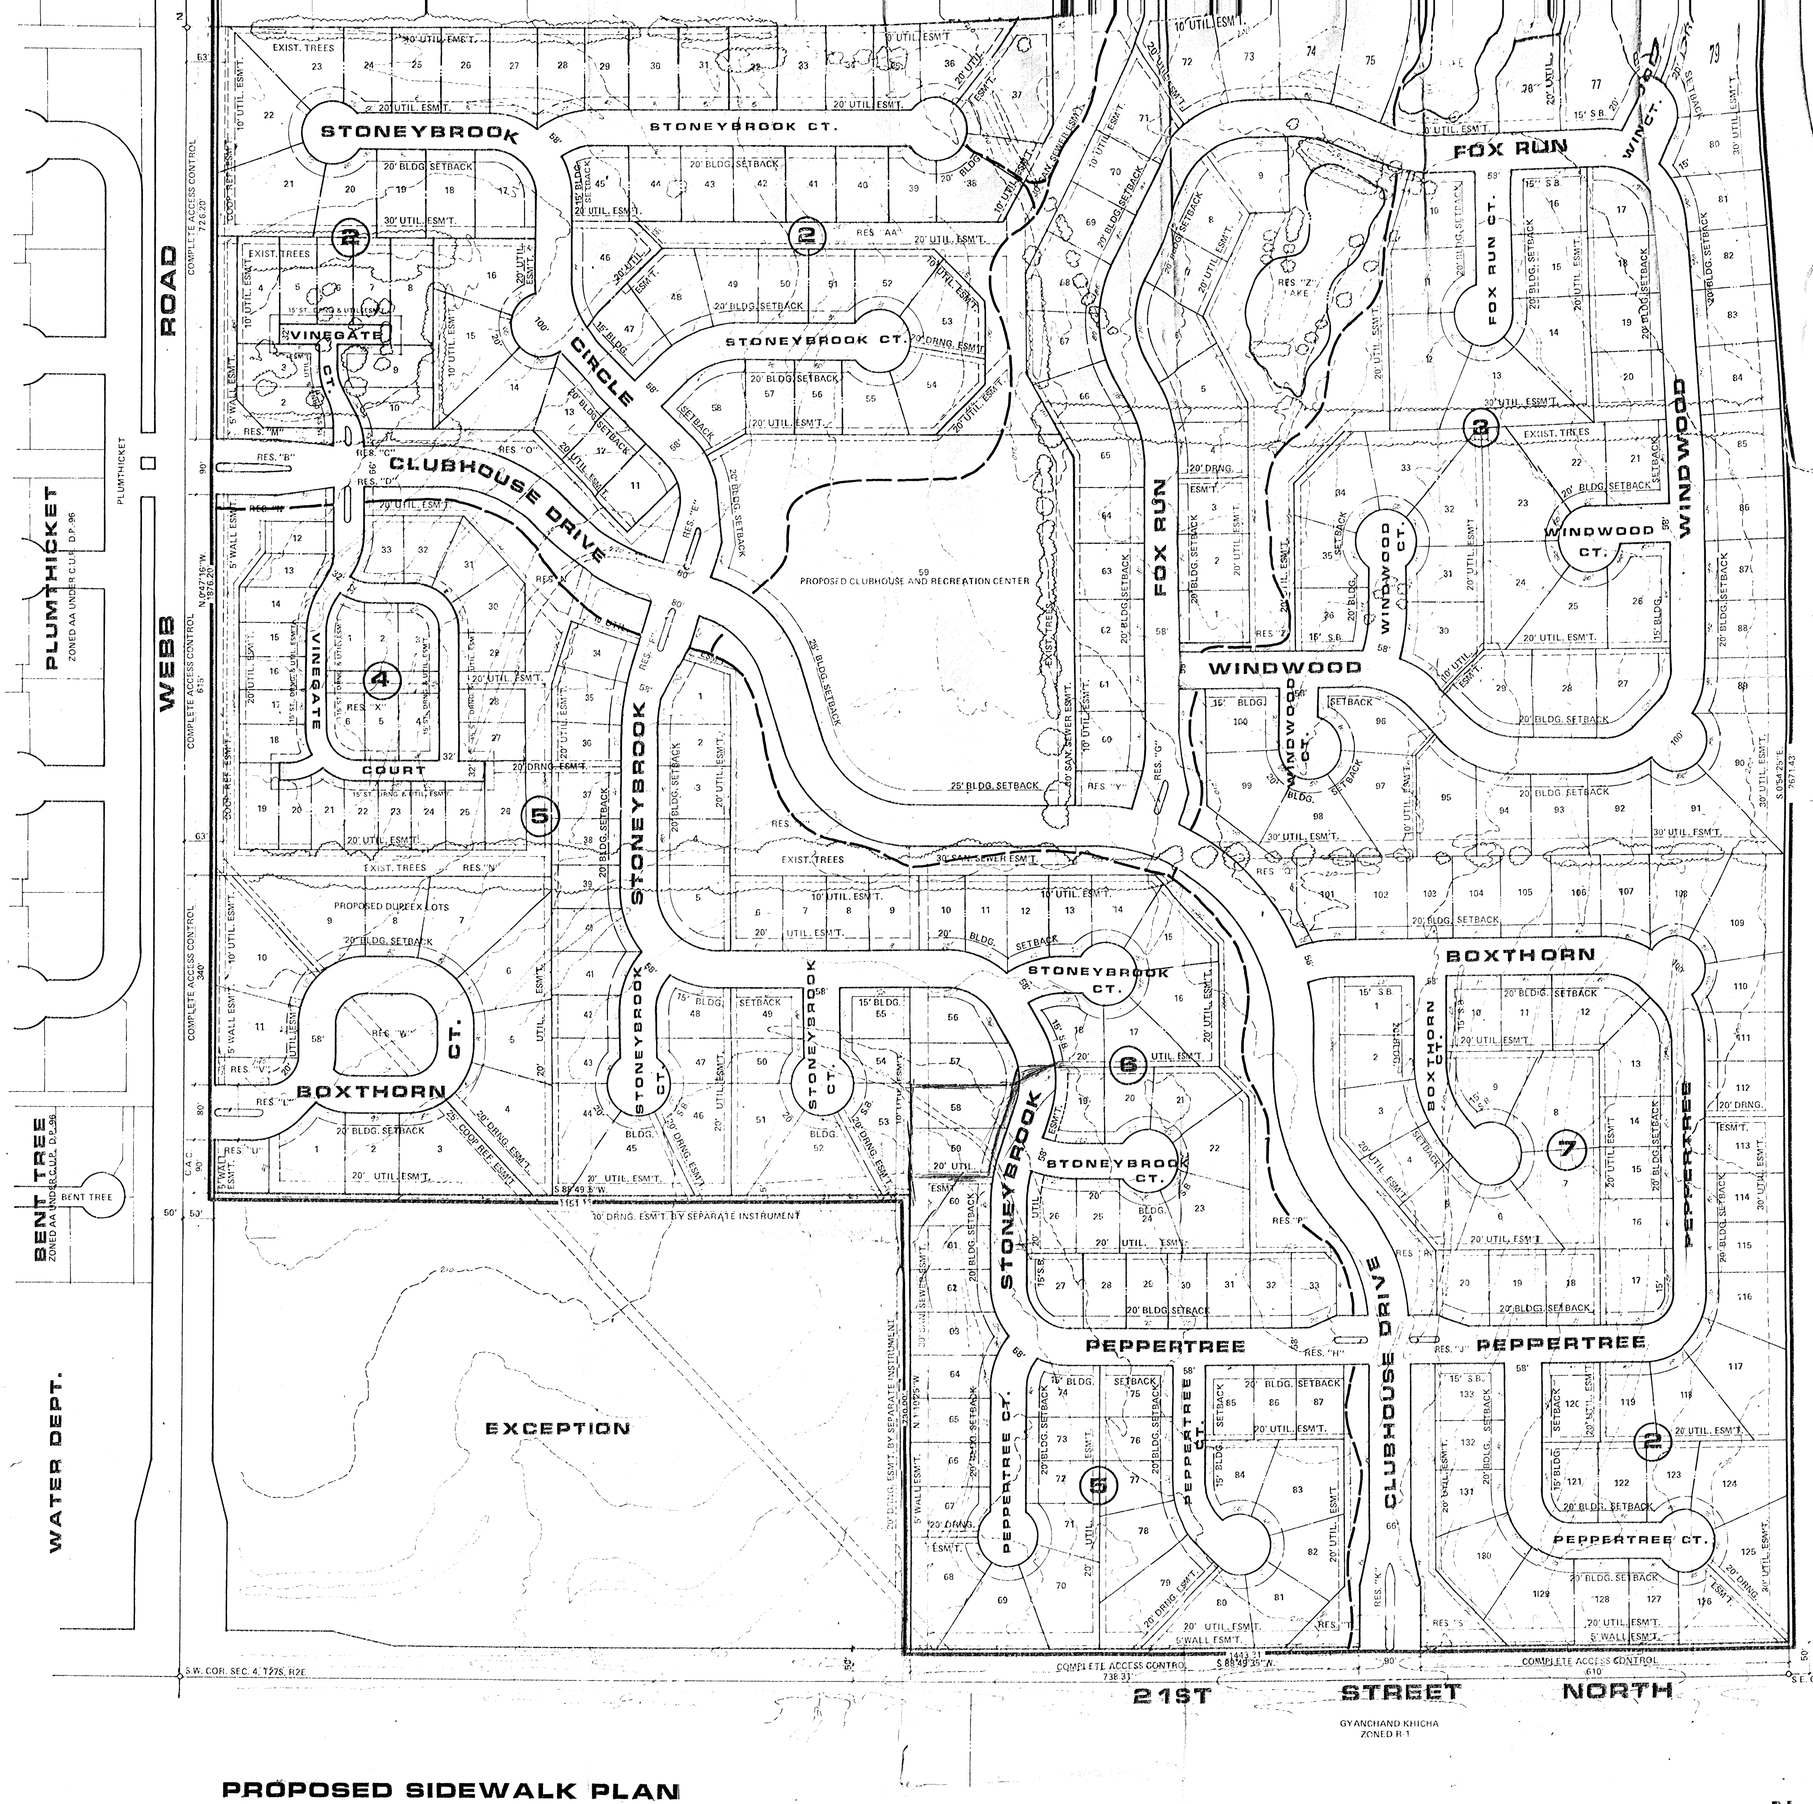

NOTES:

RESERVES "A" THROUGH "L" ARE FOR DRAINAGE, ENTRY MONUMENTS, LANDSCAPING AND IRRIGATION AND UTILITIES CONFINED WITHIN EASEMENTS.

RESERVES "M" THROUGH "V" AND "Y" ARE FOR DRAINAGE, ENTRY MONUMENTS, LANDSCAPING, SIDEWALKS, IRRIGATION AND UTILITIES WHERE CONFINED WITHIN EASEMENTS. RESERVE "P" TO ALSO PERMIT CONSTRUCTION OF GAZEBOS.

RESERVES "W", "X", "Z" AND "AA" ARE FOR DRAINAGE, LANDSCAPING, SIDEWALKS, IRRIGATION, GAZEBOS AND UTILITIES CONFINED WITHIN EASEMENTS. RESERVES "Z" AND "AA" SHALL ALSO PERMIT CONSTRUCTION OF LAKES.

FOR LOT 59, BLOCK 2, SEE GENERAL PROVISION NUMBER 19 OF TALLGRASS II C.U.P. FOR RESTRICTED USES.

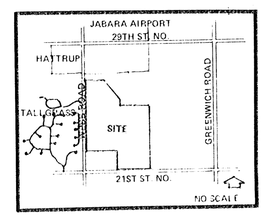

LOCATION MAP

PROPOSED SIDEWALK PLAN

TALLGRASS II

N
W E
S

SCALE: 1" = 100'

DATE: SEPT. 11, 1986

2' CONTOUR INTERVAL

OWNER: TALLGRASS CO. 6100 E. 22ND STREET NORTH BLDG. 1900 WICHITA, KANSAS 67226

BILL G. YUNG DESIGN
4912 E. 29TH STREET NORTH WICHITA, KS 67220 316 683 5567