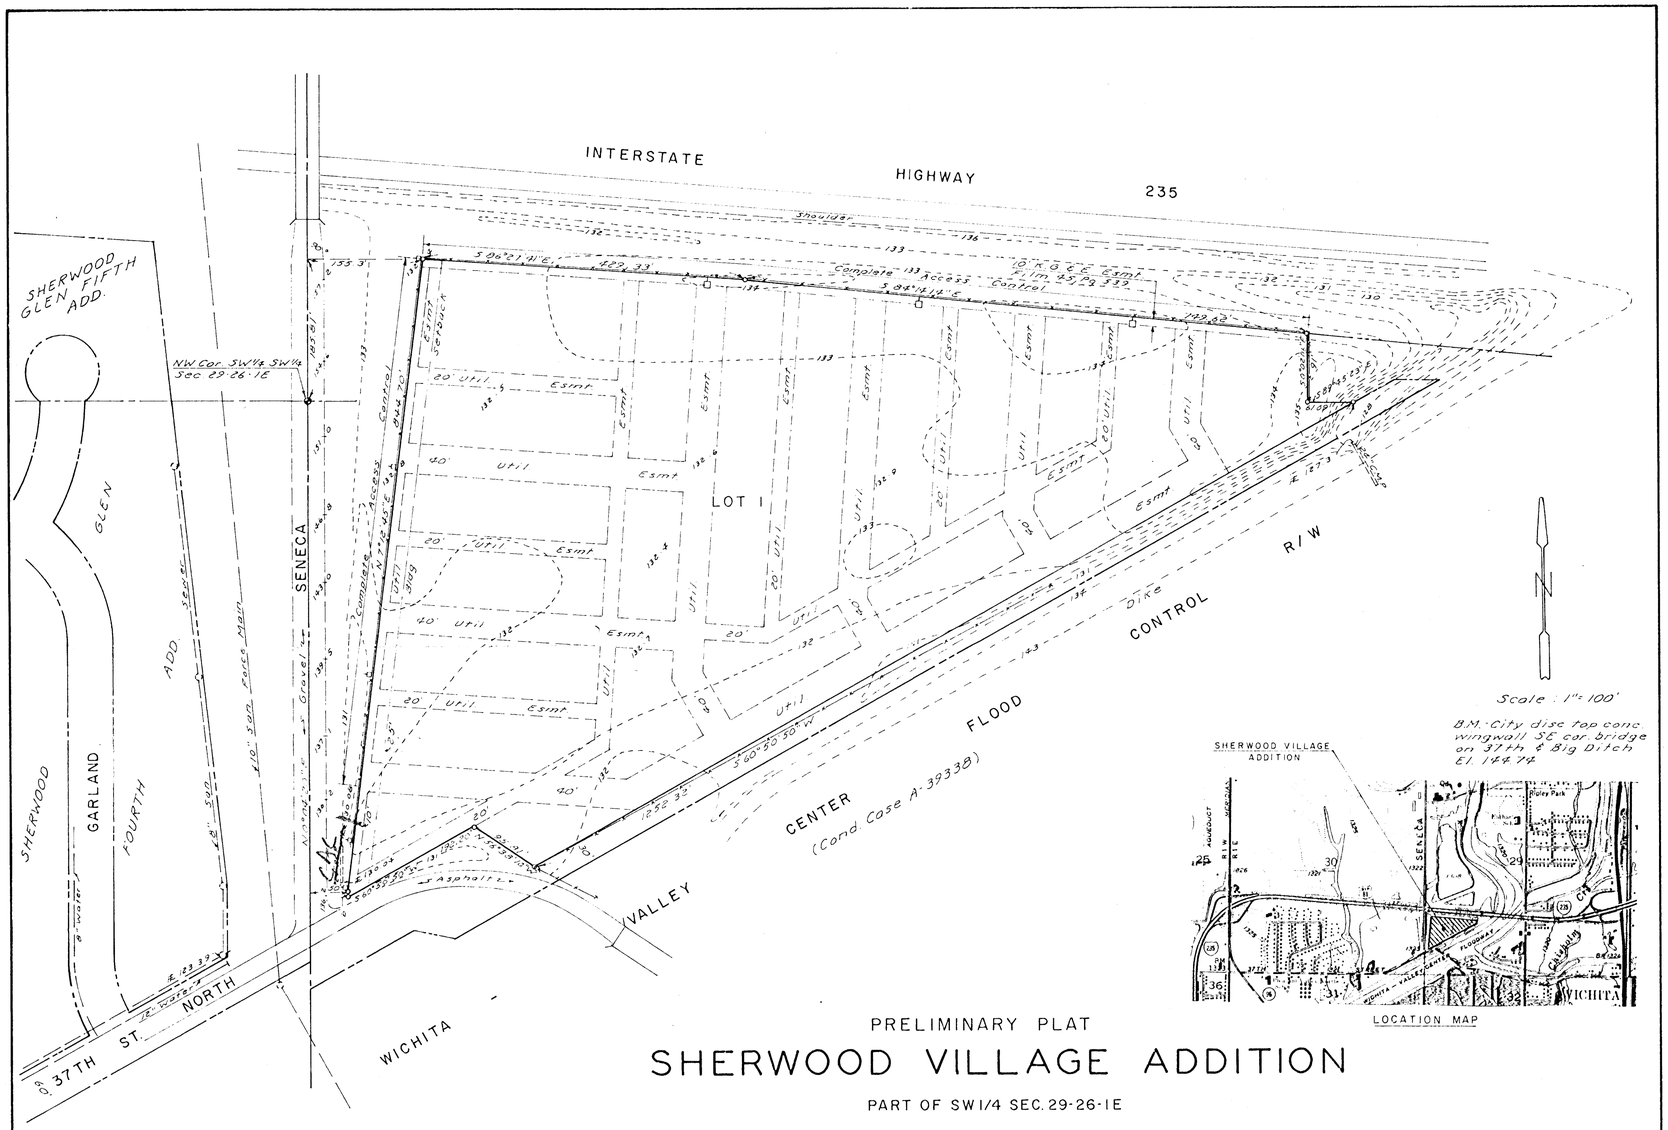

PRELIMINARY PLAT

SHERWOOD VILLAGE ADDITION

PART OF SW1/4 SEC. 29-26-1E

BAUGHMAN COMPANY, P.A.
SURVEYING & ENGINEERING
316/262-7271 • 330 LAURA • WICHITA, KANSAS 67211