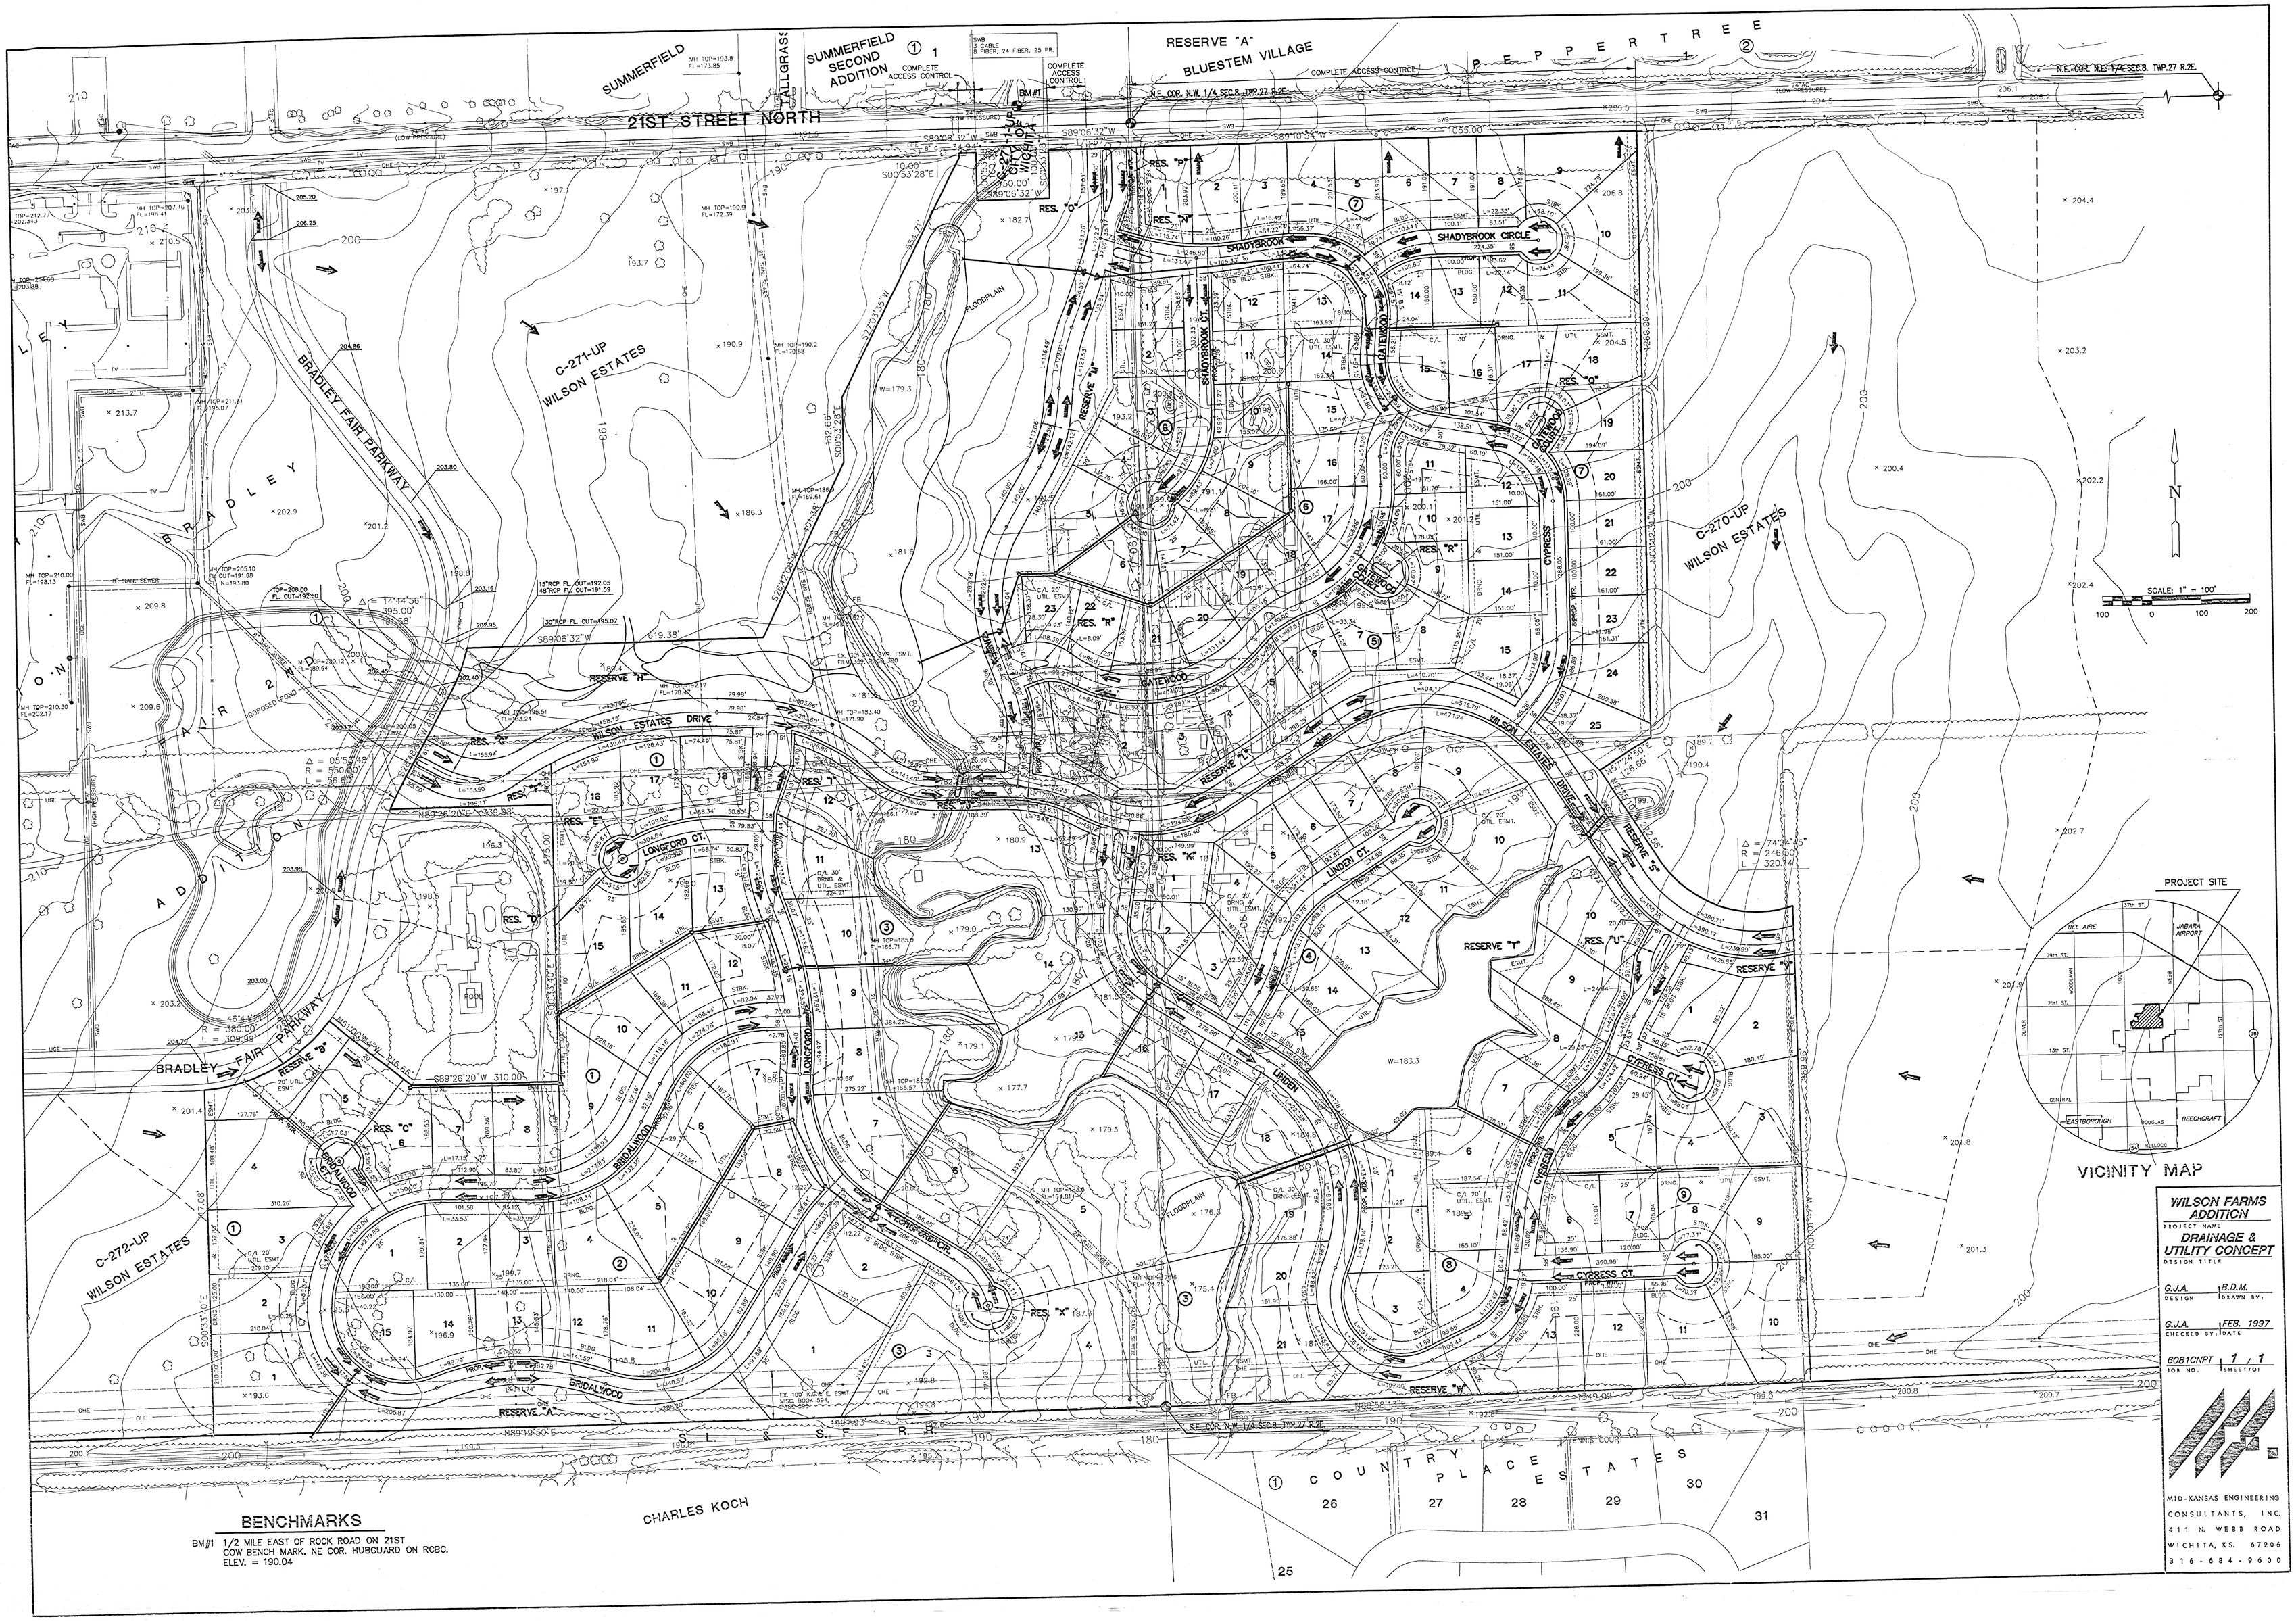

BENCHMARKS

BM#1 1/2 MILE EAST OF ROCK ROAD ON 21ST
COW BENCH MARK. NE COR. HUBGUARD ON RCBC.
ELEV. = 190.04

WILSON FARMS ADDITION
PROJECT NAME

DRAINAGE & UTILITY CONCEPT
DESIGN TITLE

C.J.A.	B.D.M.
DESIGN	DRAWN BY
C.J.A.	FEB. 1997
CHECKED BY	DATE
60B1CNPT	1 / 1
JOB NO.	SHEET/OF

MID-KANSAS ENGINEERING
CONSULTANTS, INC.
411 N. WEBB ROAD
WICHITA, KS. 67206
316-684-9600