PRELIMINARY PLAT

HOPE MENNONITE CHURCH ADDITION

THE SOUTH 462 FEET OF THE N.1/2 OF THE W.1/2 OF THE W.1/2 OF THE S.W.1/4 OF SEC. 17, TWP. 27-S, R-1-W OF THE 6TH P.M., SEDGWICK COUNTY, KANSAS, EXCEPT THE EAST 260 FEET THEREOF.

OWNER:

HOPE MENNONITE CHURCH

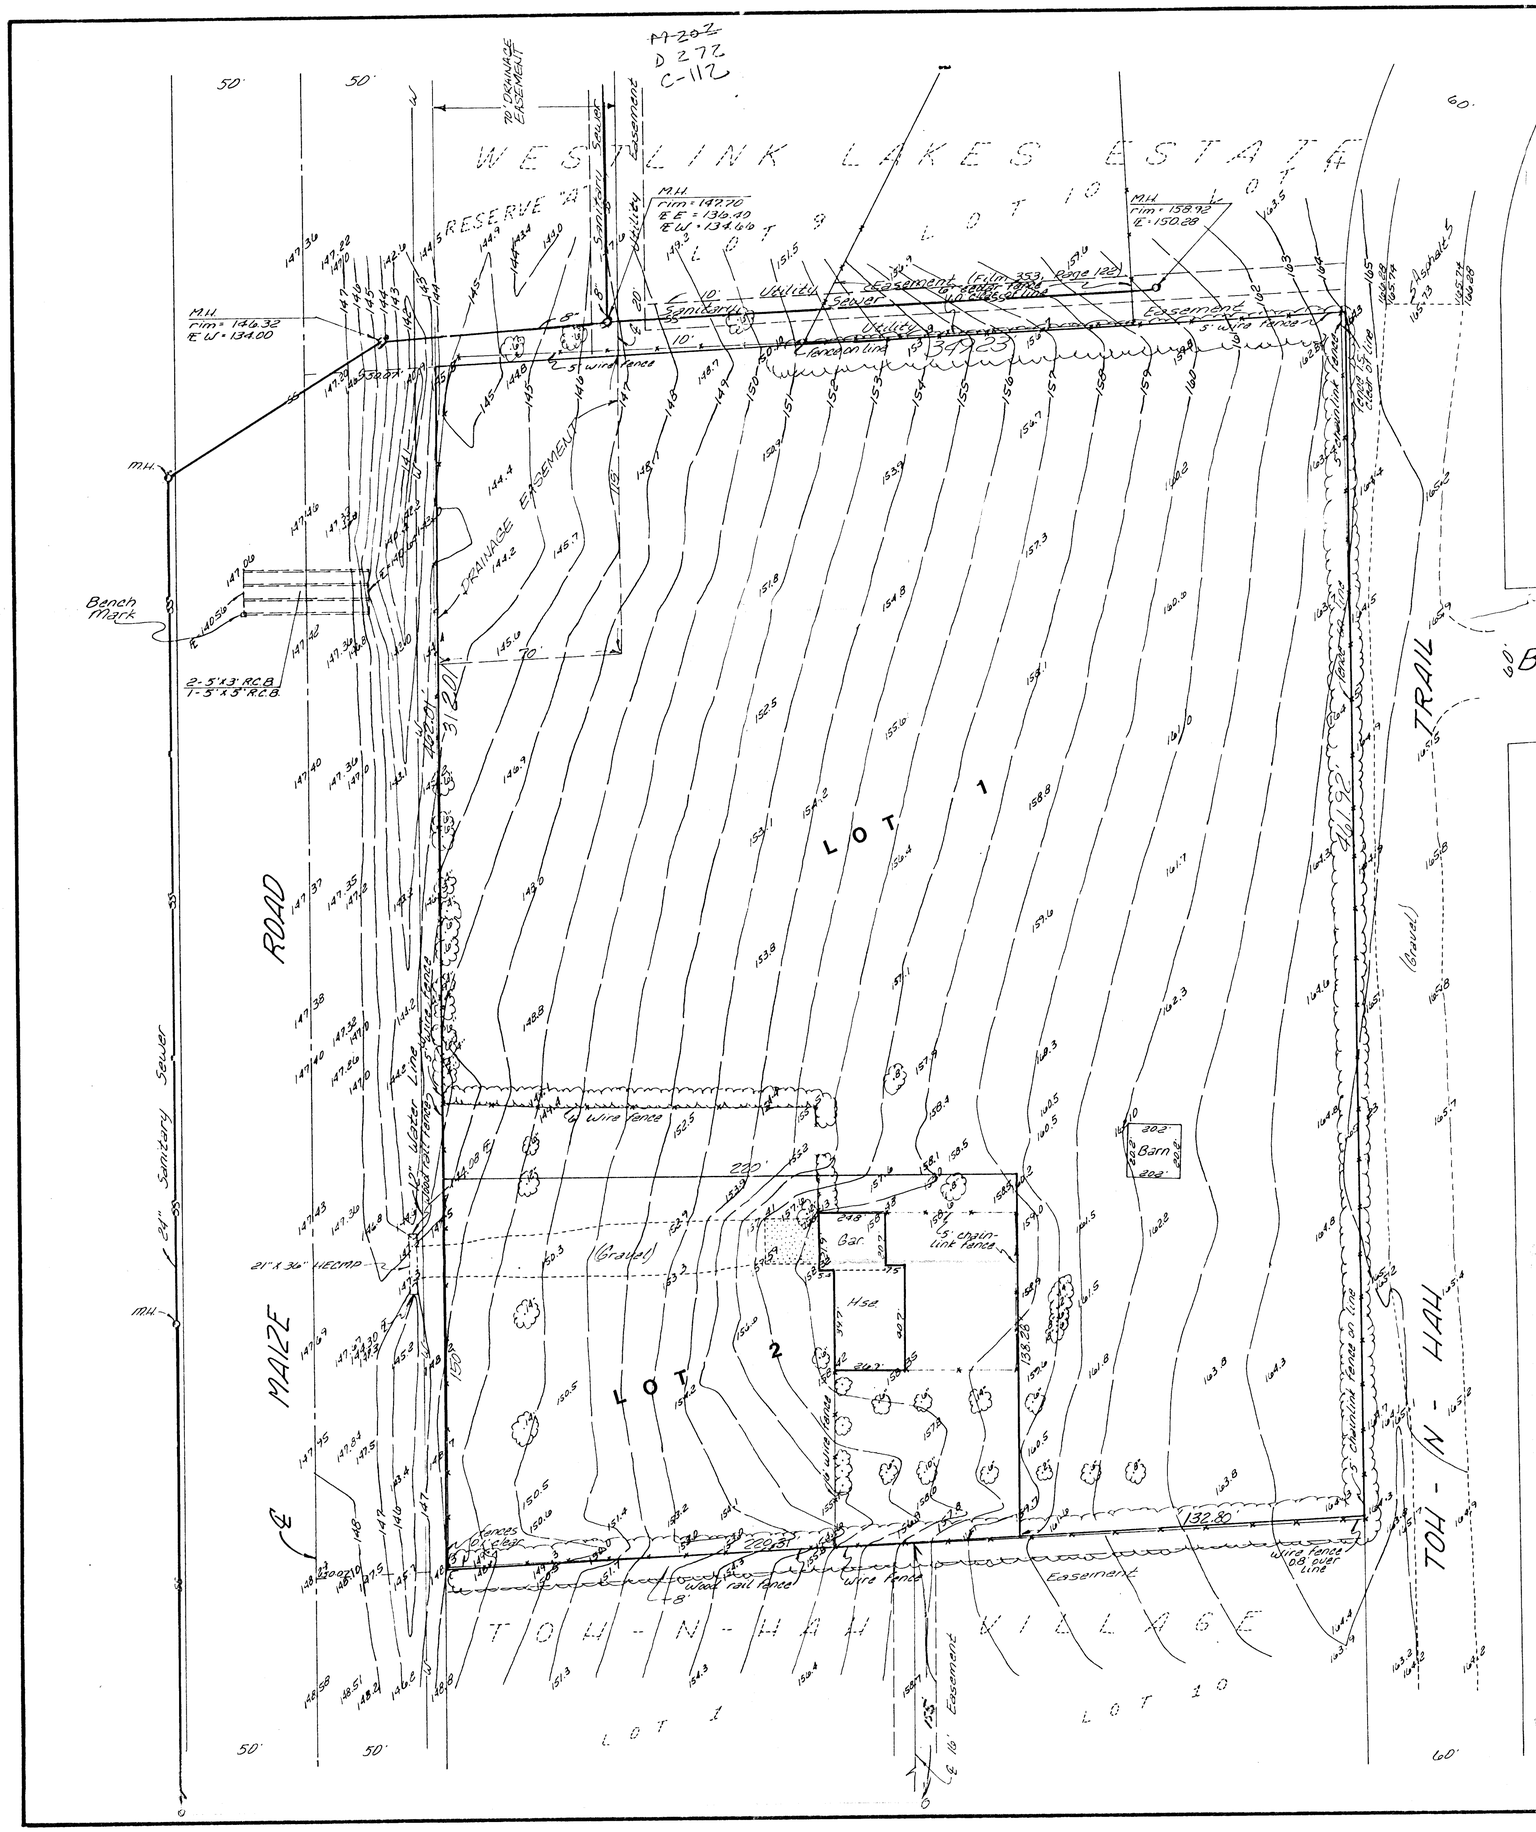

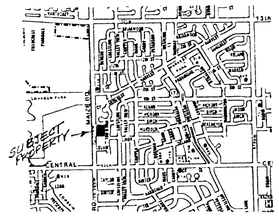

VICINITY PLAT

N

Scale - 1" = 30'
Elevations = City Datum
Bench Mark:
"D" square cut on wingwall at headwall, S.W. cor. of RCBC approx 300' S. of N.W. cor. of property
Elevation = 146.20 City Datum

BAUGHMAN COMPANY, P.A.
SURVEYING & ENGINEERING
316/262-7271 • 315 ELLIS • WICHITA, KANSAS 67211

22 July, 1988