PROPOSED

SHADYBROOK FARM SECOND ADDITION

SEDGWICK COUNTY, KANSAS

NW 1/4 SEC. 24, T27S, R2E

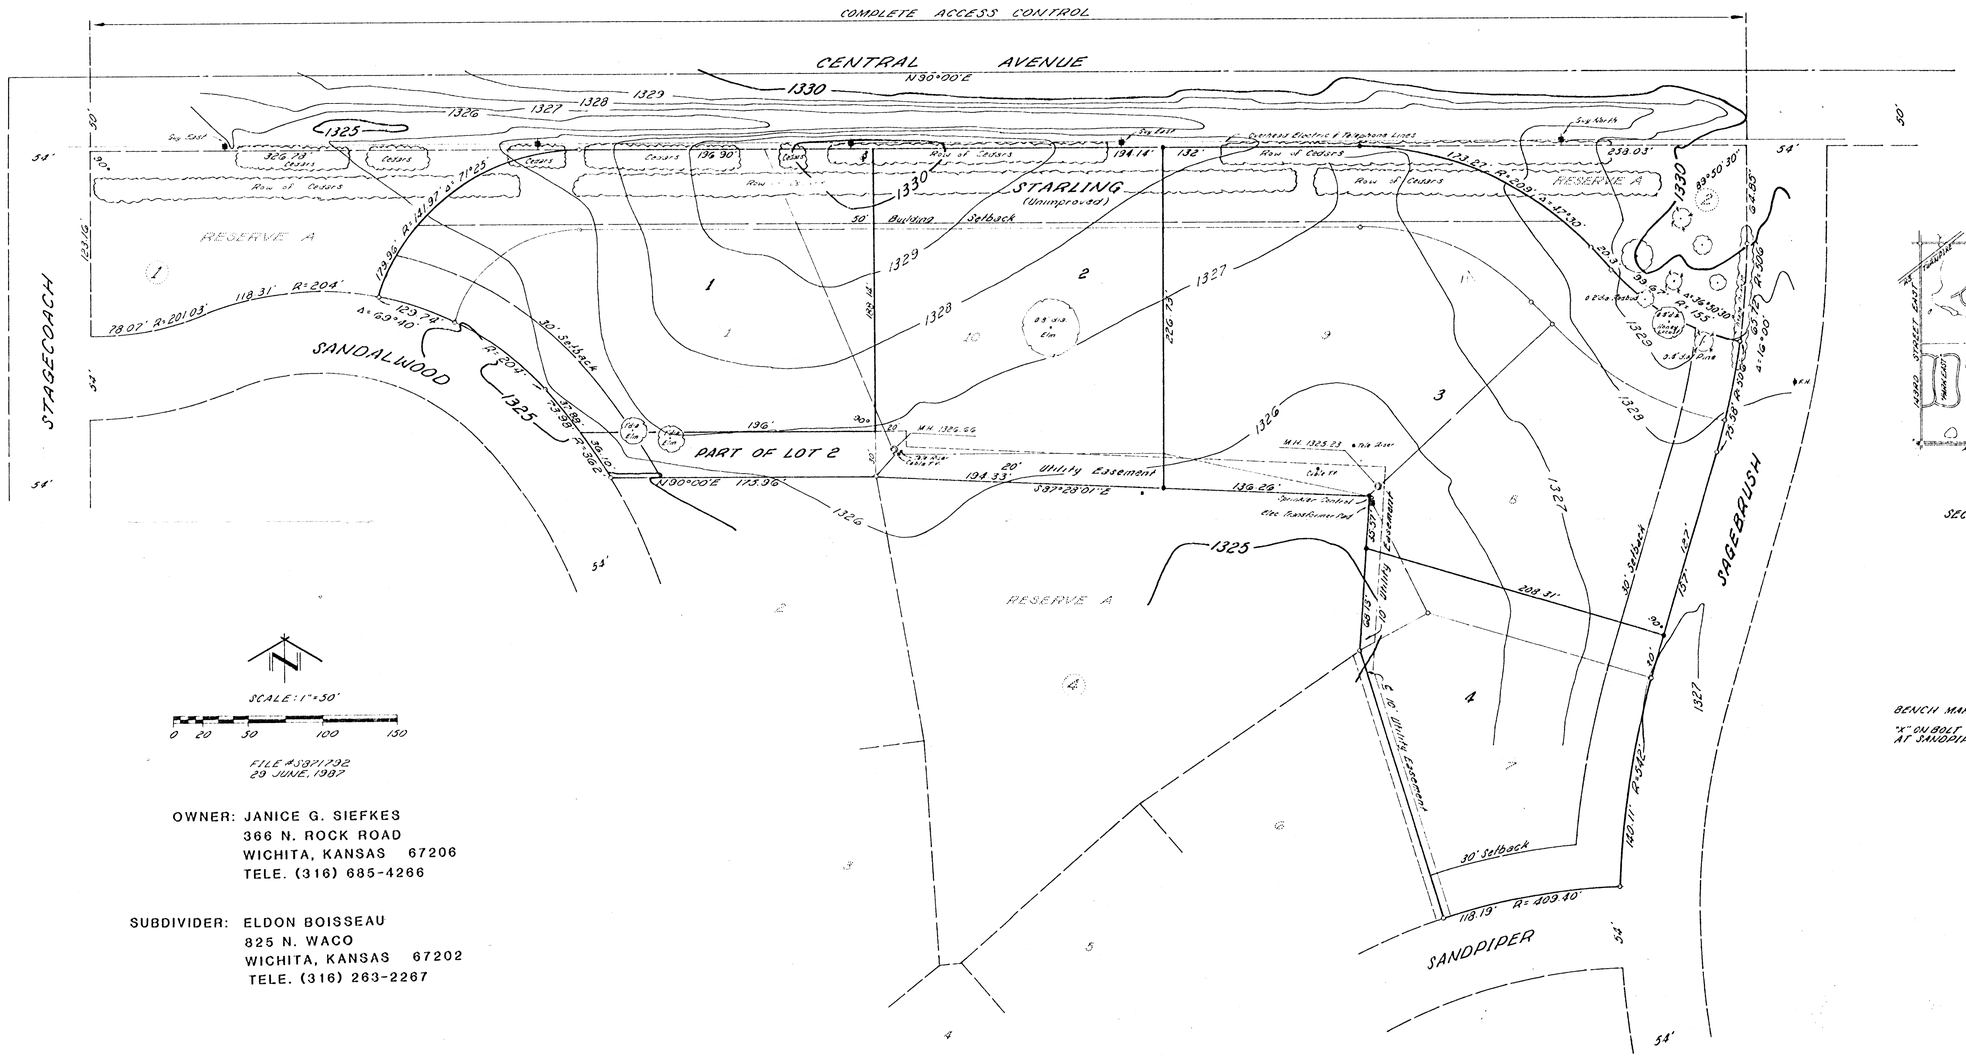

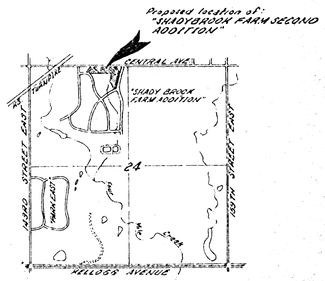

VICINITY MAP
SEC. 24, T27S, R2E 6TH P.M.

SCALE: 1" = 2000'

SCALE: 1" = 50'

0 20 50 100 150

FILE #S271792
29 JUNE, 1987

BENCH MARK:

"X" ON BOLT - BOTTOM RING FIRE HYDRANT AT SANDPIPER AND SANDALWOOD.

ELEV. 1322.72

OWNER: JANICE G. SIEFKES
366 N. ROCK ROAD
WICHITA, KANSAS 67206
TELE. (316) 685-4266

SUBDIVIDER: ELDON BOISSEAU
825 N. WACO
WICHITA, KANSAS 67202
TELE. (316) 263-2267

TERRA TECH
LAND SURVEYING INC.
245 West Dewey
Wichita, Kansas 67202-3607
(316) 267-0744 / 267-2348