TOPOGRAPHIC MAP OF LANDS LOCATED AT
W. 1/2 of S.E. 1/4 SECTION 29, 26S./1W.
SEDGWICK COUNTY, KANSAS

SURVEYING & ENGINEERING
BAUGHMAN COMPANY, P.A.

SCALE 1"=100' (100'-1") 0 100' 200' 300'
CONTOUR INTERVAL 2 FT.

Scale : 1" = 100'

PHOTOGRAMMETRY BY
MILES AIR PHOTO + SURVEY
MANHATTAN, KANSAS
(913) 539-3110 FILE 84-C-P-46

AERIAL PHOTOGRAPHY
TYPE: VERTICAL AT 40% F.G.
ALTITUDE: 3,000 FT. A.M.G.L.
DATE/S OBTAINED: 19 FEB 1984

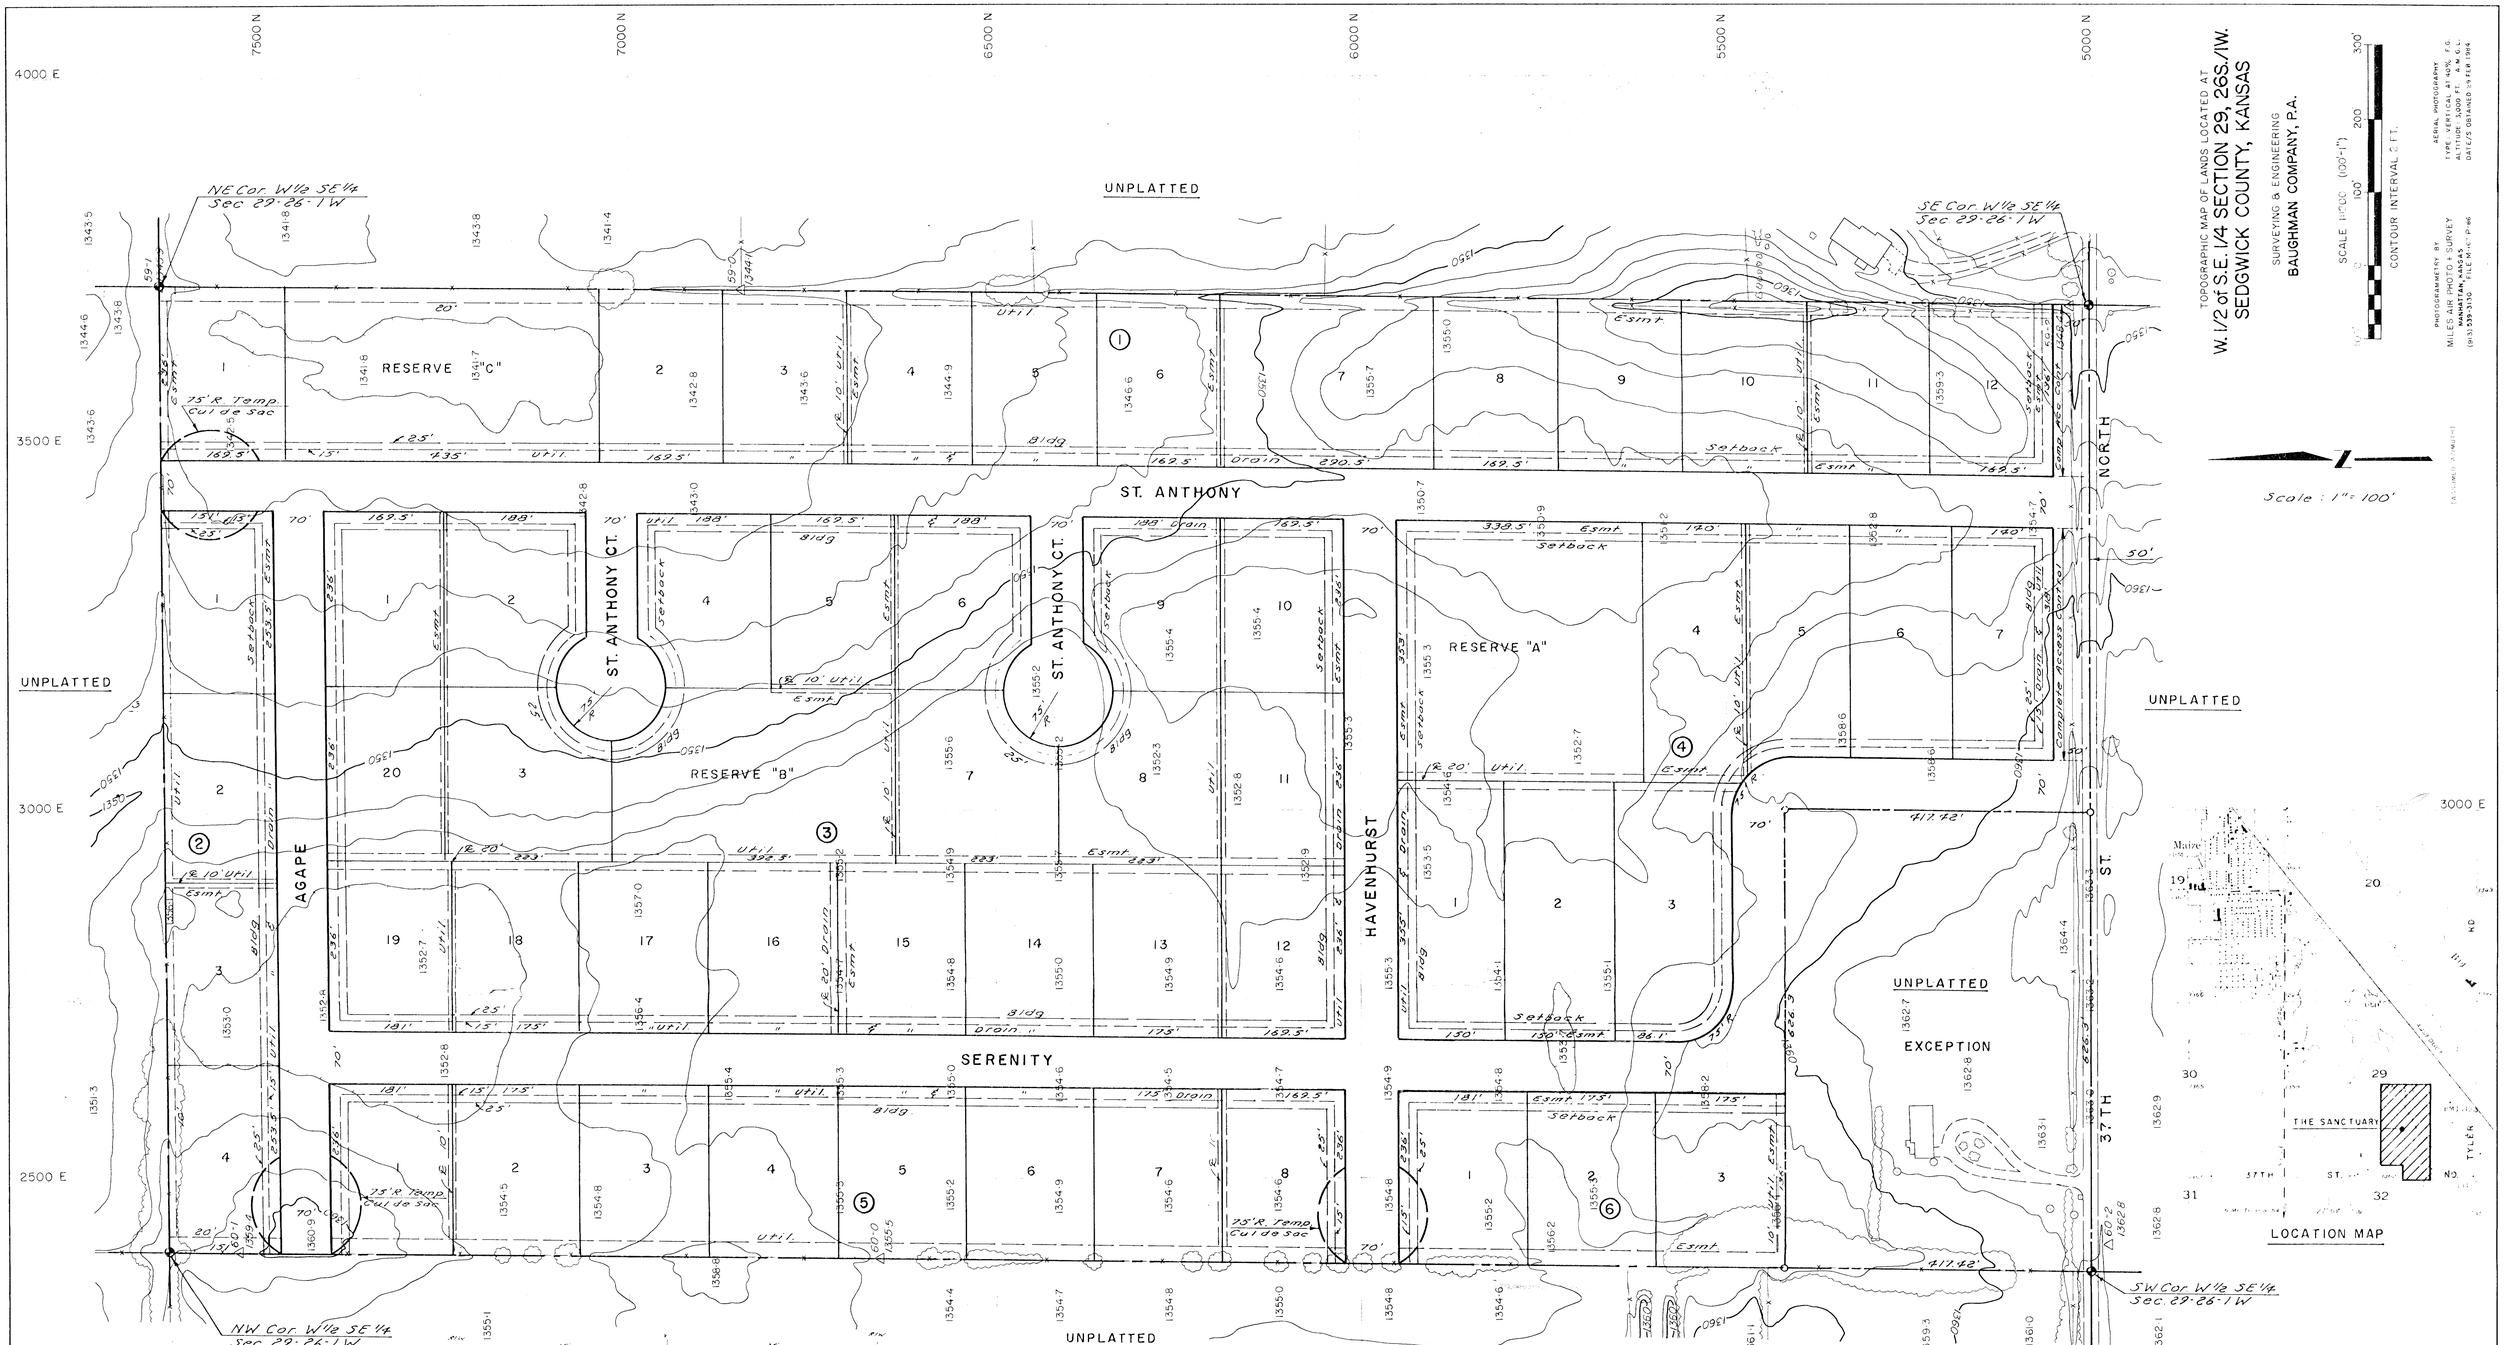

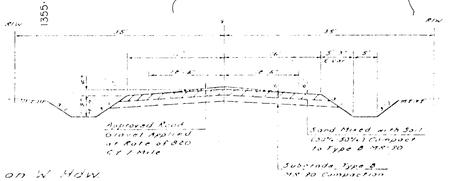

TYPICAL SECTION

B.M. "D" Cut on W. Hdw. Conc. Culv. 33' S. of SE Cor. SE1/4 Sec. 29-26-1W Elev. 1343.03 (Temp. Level)

PRELIMINARY PLAT

THE SANCTUARY

THE W.1/2 OF THE SE 1/4 OF SEC. 29-26-1W
EXC. S. 417.42' OF W. 626.3'

Proposed Reserve Uses:

Reserve A - Lake, drainage, open space, recreational facilities, club house
Reserve B - Lake, drainage, open space, recreational facilities.
Reserve C - Lake, drainage, open space

July 2, 1984

BAUGHMAN COMPANY, P.A.
SURVEYING & ENGINEERING
316 262-7271 • 330 LAURA • WICHITA, KANSAS 67211