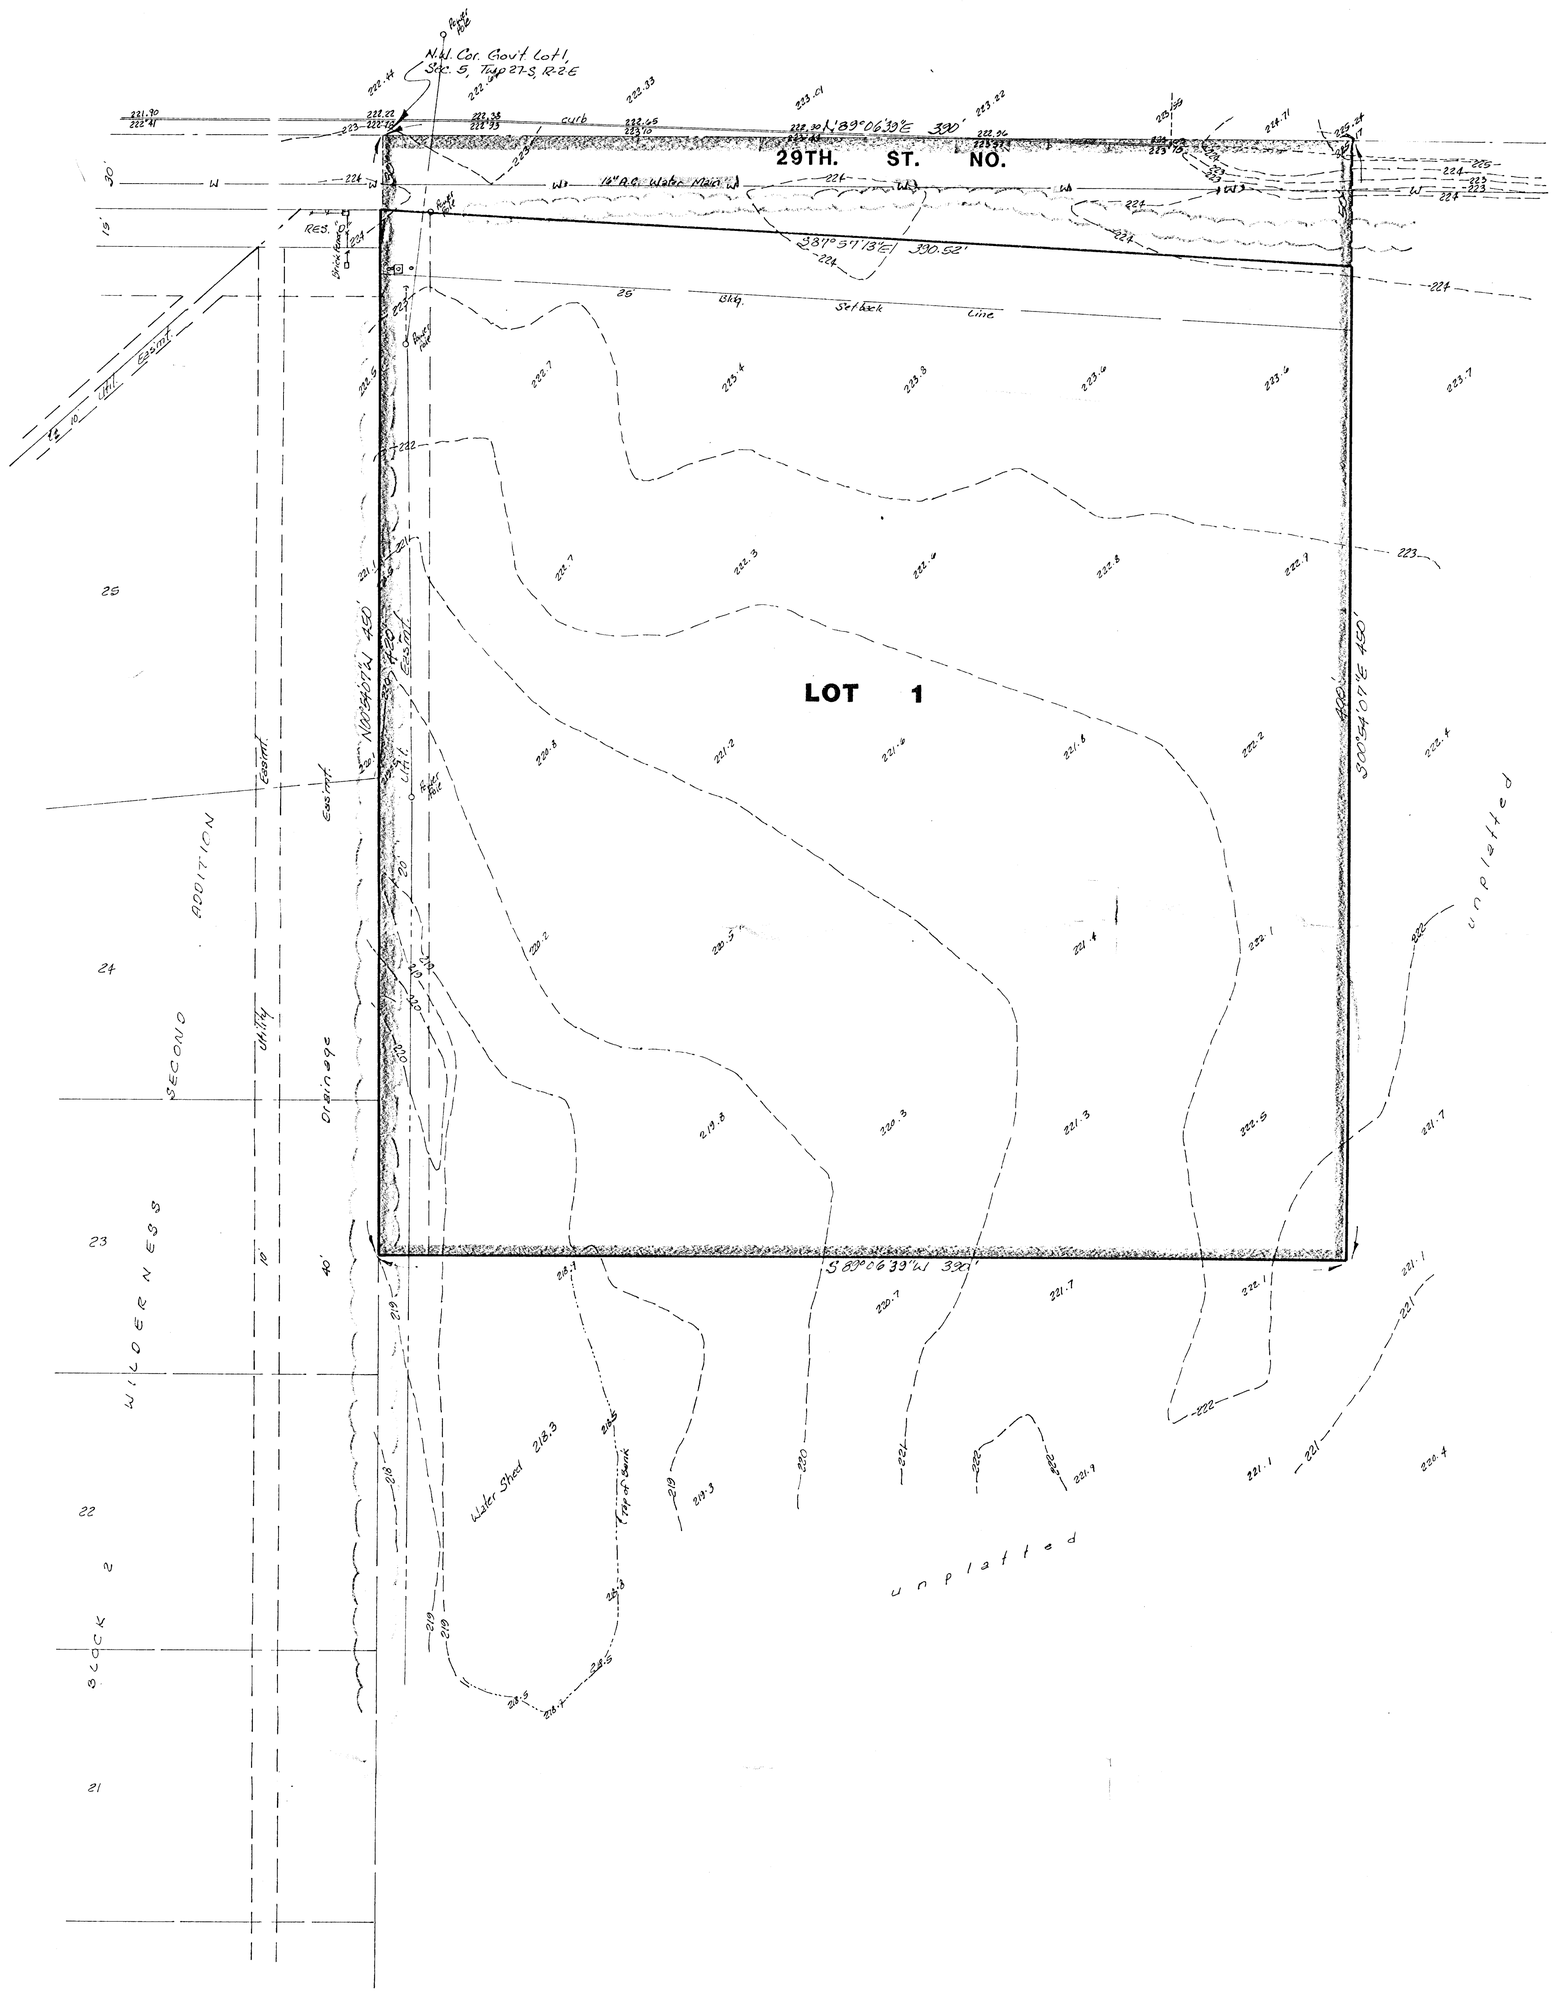

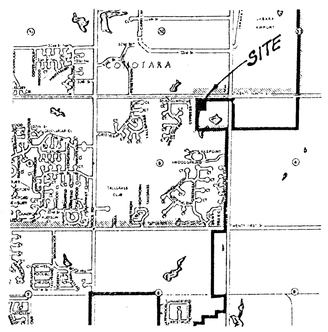

VICINITY PLAT
1" = 2000'

PRELIMINARY PLAT

UNIVERSITY CONGREGATIONAL CHURCH ADDITION

THE NORTH 450 FEET OF THE WEST 390 FEET OF GOVERNMENT LOT 1, IN SEC. 5, TWP. 27-S, R-2-E, OF THE 6TH P.M., SEDGWICK COUNTY, KANSAS.

RICHARD J. HATTRUP
UNIVERSITY CONGREGATIONAL CHURCH

N

1" = 30'
Elev. = City Datum

BENCH MARK:
City Standard Disc: 44 N.E. 38' W. of ℄ WESS & 29TH ST. NO.
ELEVATION = 220.53 CITY DATUM

BAUGHMAN COMPANY, P.A.
SURVEYING & ENGINEERING
316 262-7271 • 330 LAURA • WICHITA, KANSAS 67211

12 FEB 86