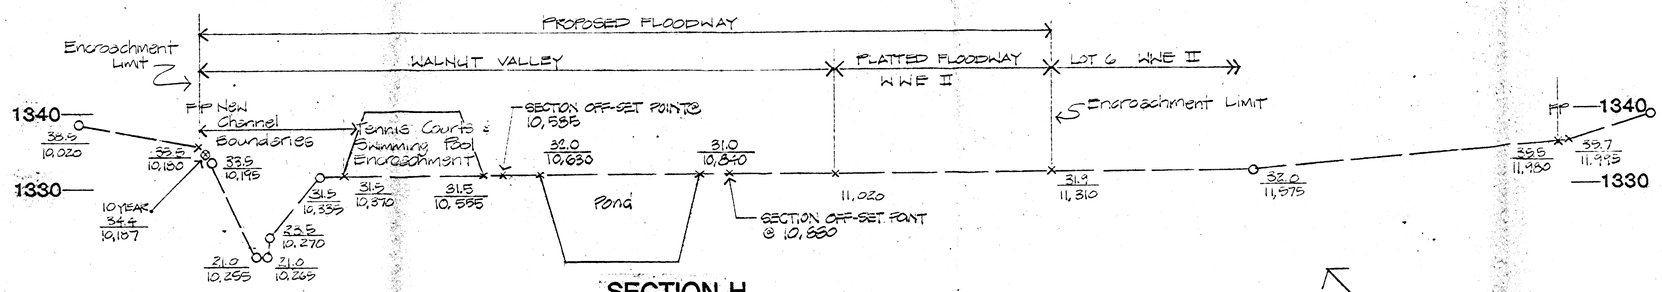

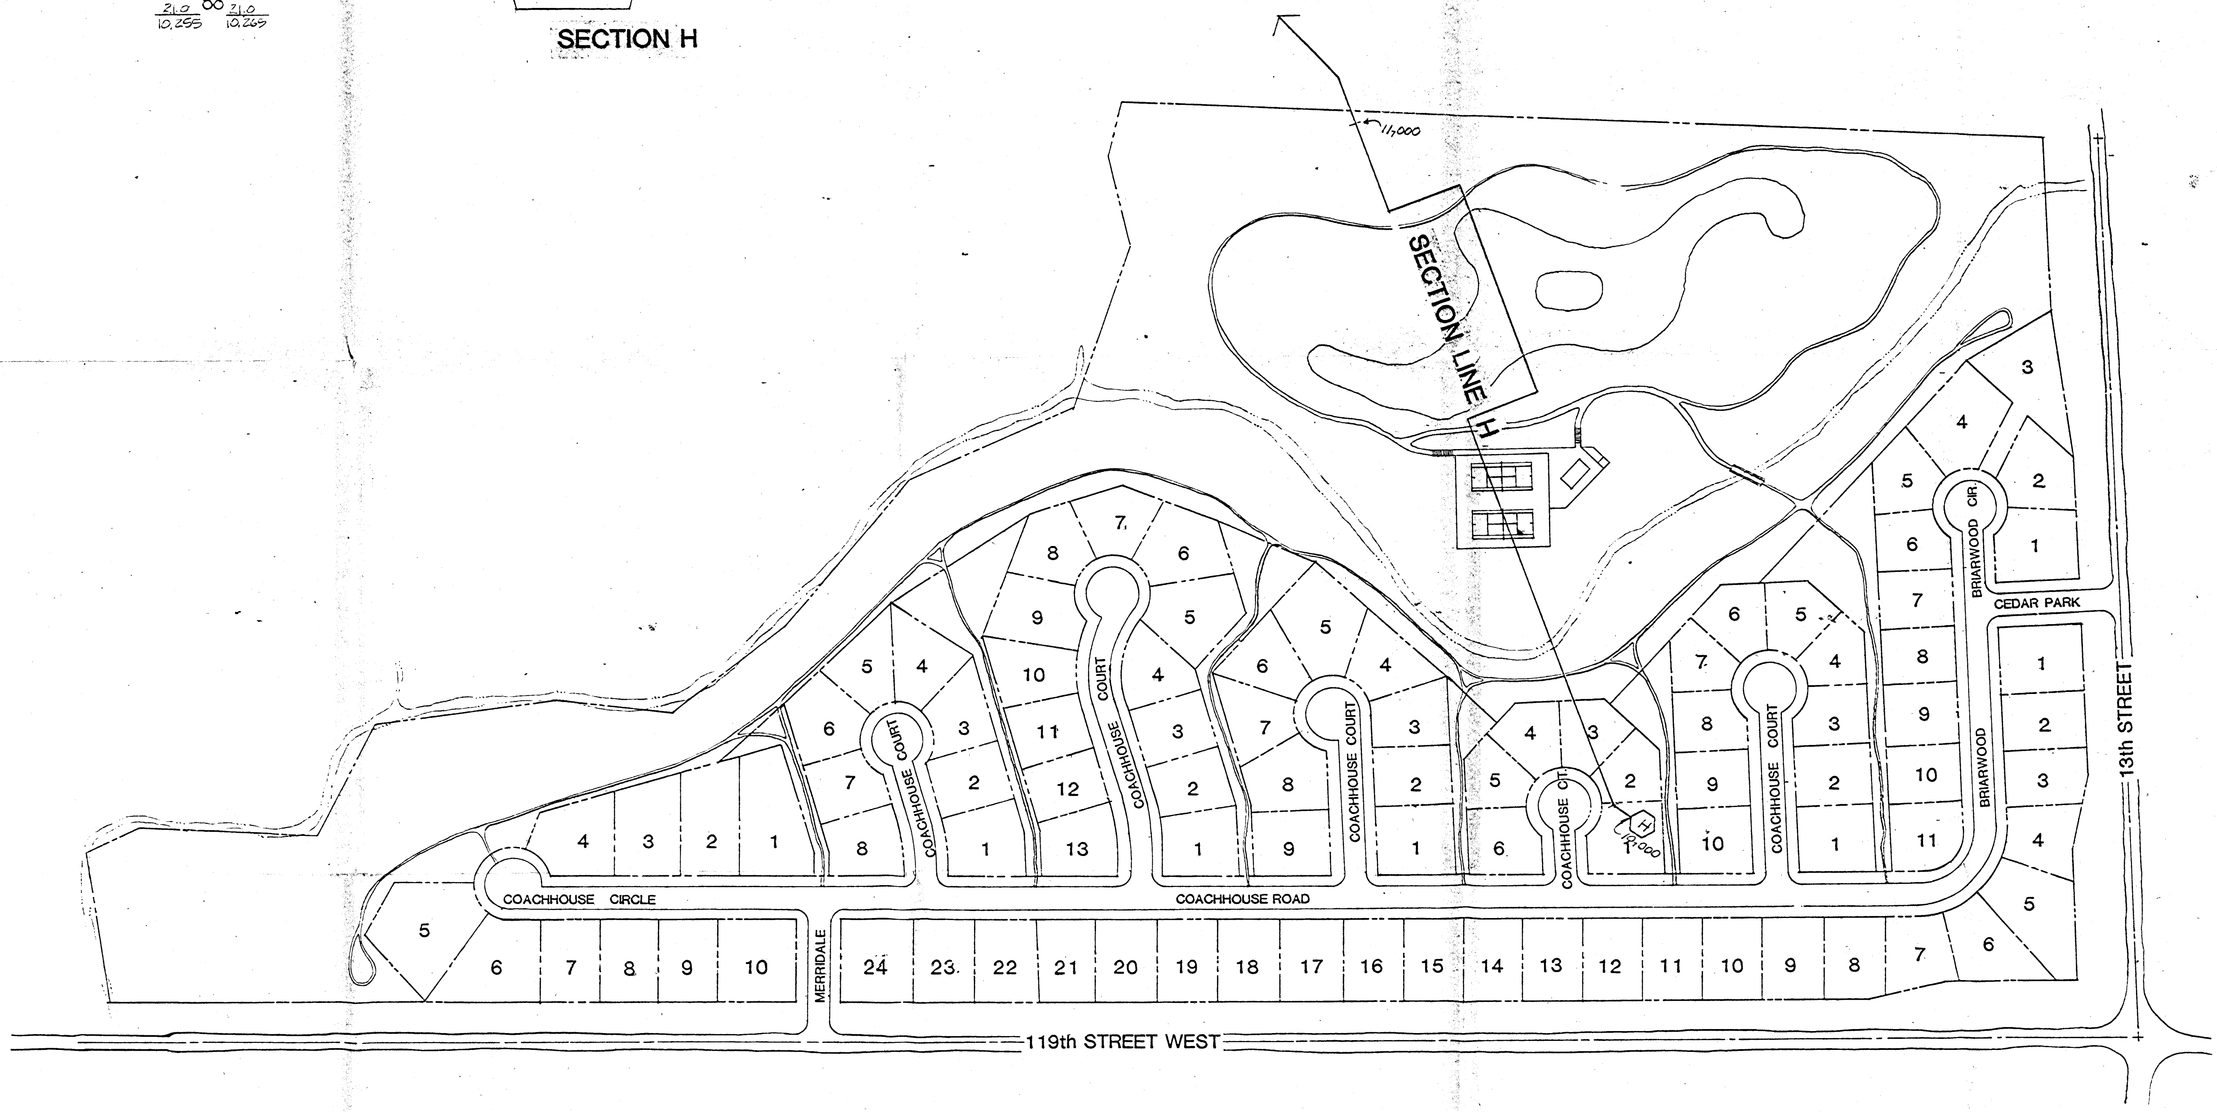

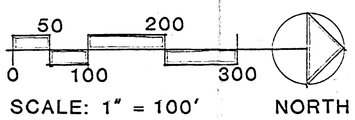

PDS
INCORPORATED
PLANNING DEVELOPMENT SERVICES, INC.
Rice Park Place 2277 North Webb Suite 125
Wichita, KS 67203 316-262-0451 Telex 417-375 PDS WIC

Exhibit 7

WALNUT CREEK ADDITION

WICHITA, SEDGWICK COUNTY, KANSAS

OWNER : WESTWIND ASSOCIATES

DRAWN
CHECKED
REVISED

SHEET OF