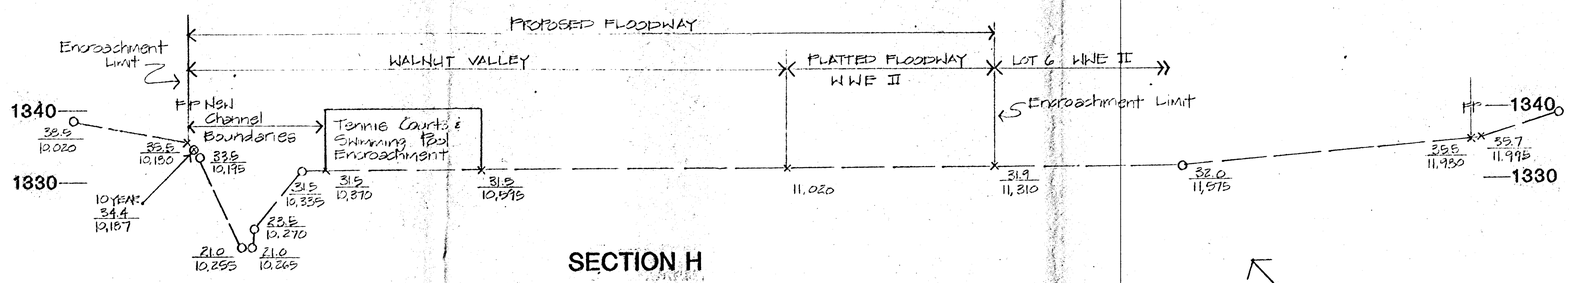

SECTION H

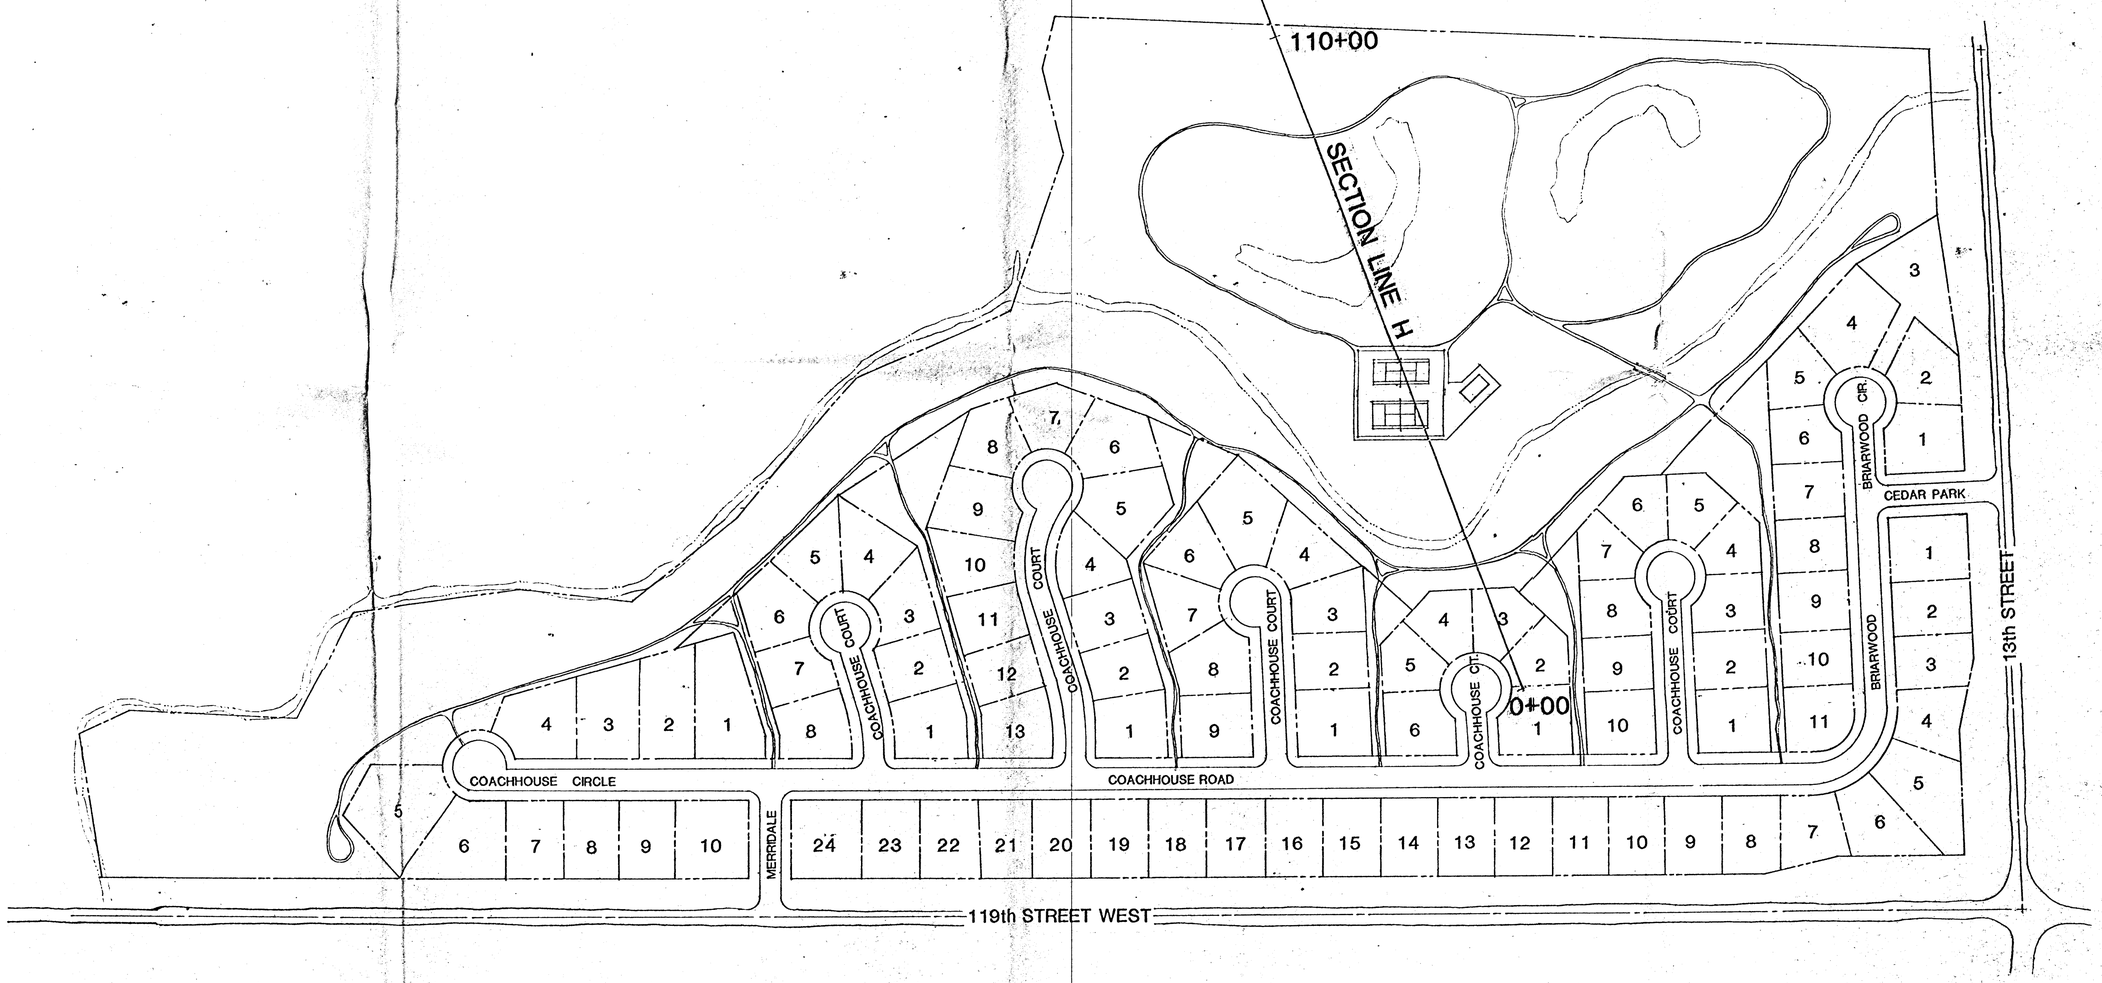

0 50 100 200 300

SCALE: 1" = 100'

NORTH

PDS INCORPORATED
PLANNING DEVELOPMENT SERVICES, INC.
River Park Place 727 North Waco Suite 325
Wichita, KS. 67203 316-262-0451 Telex 417-375 PDS WIC

WALNUT CREEK ADDITION

WICHITA, SEDGWICK COUNTY, KANSAS

OWNER : WESTWIND ASSOCIATES

DRAWN
CHECKED
REVISED

SHEET OF