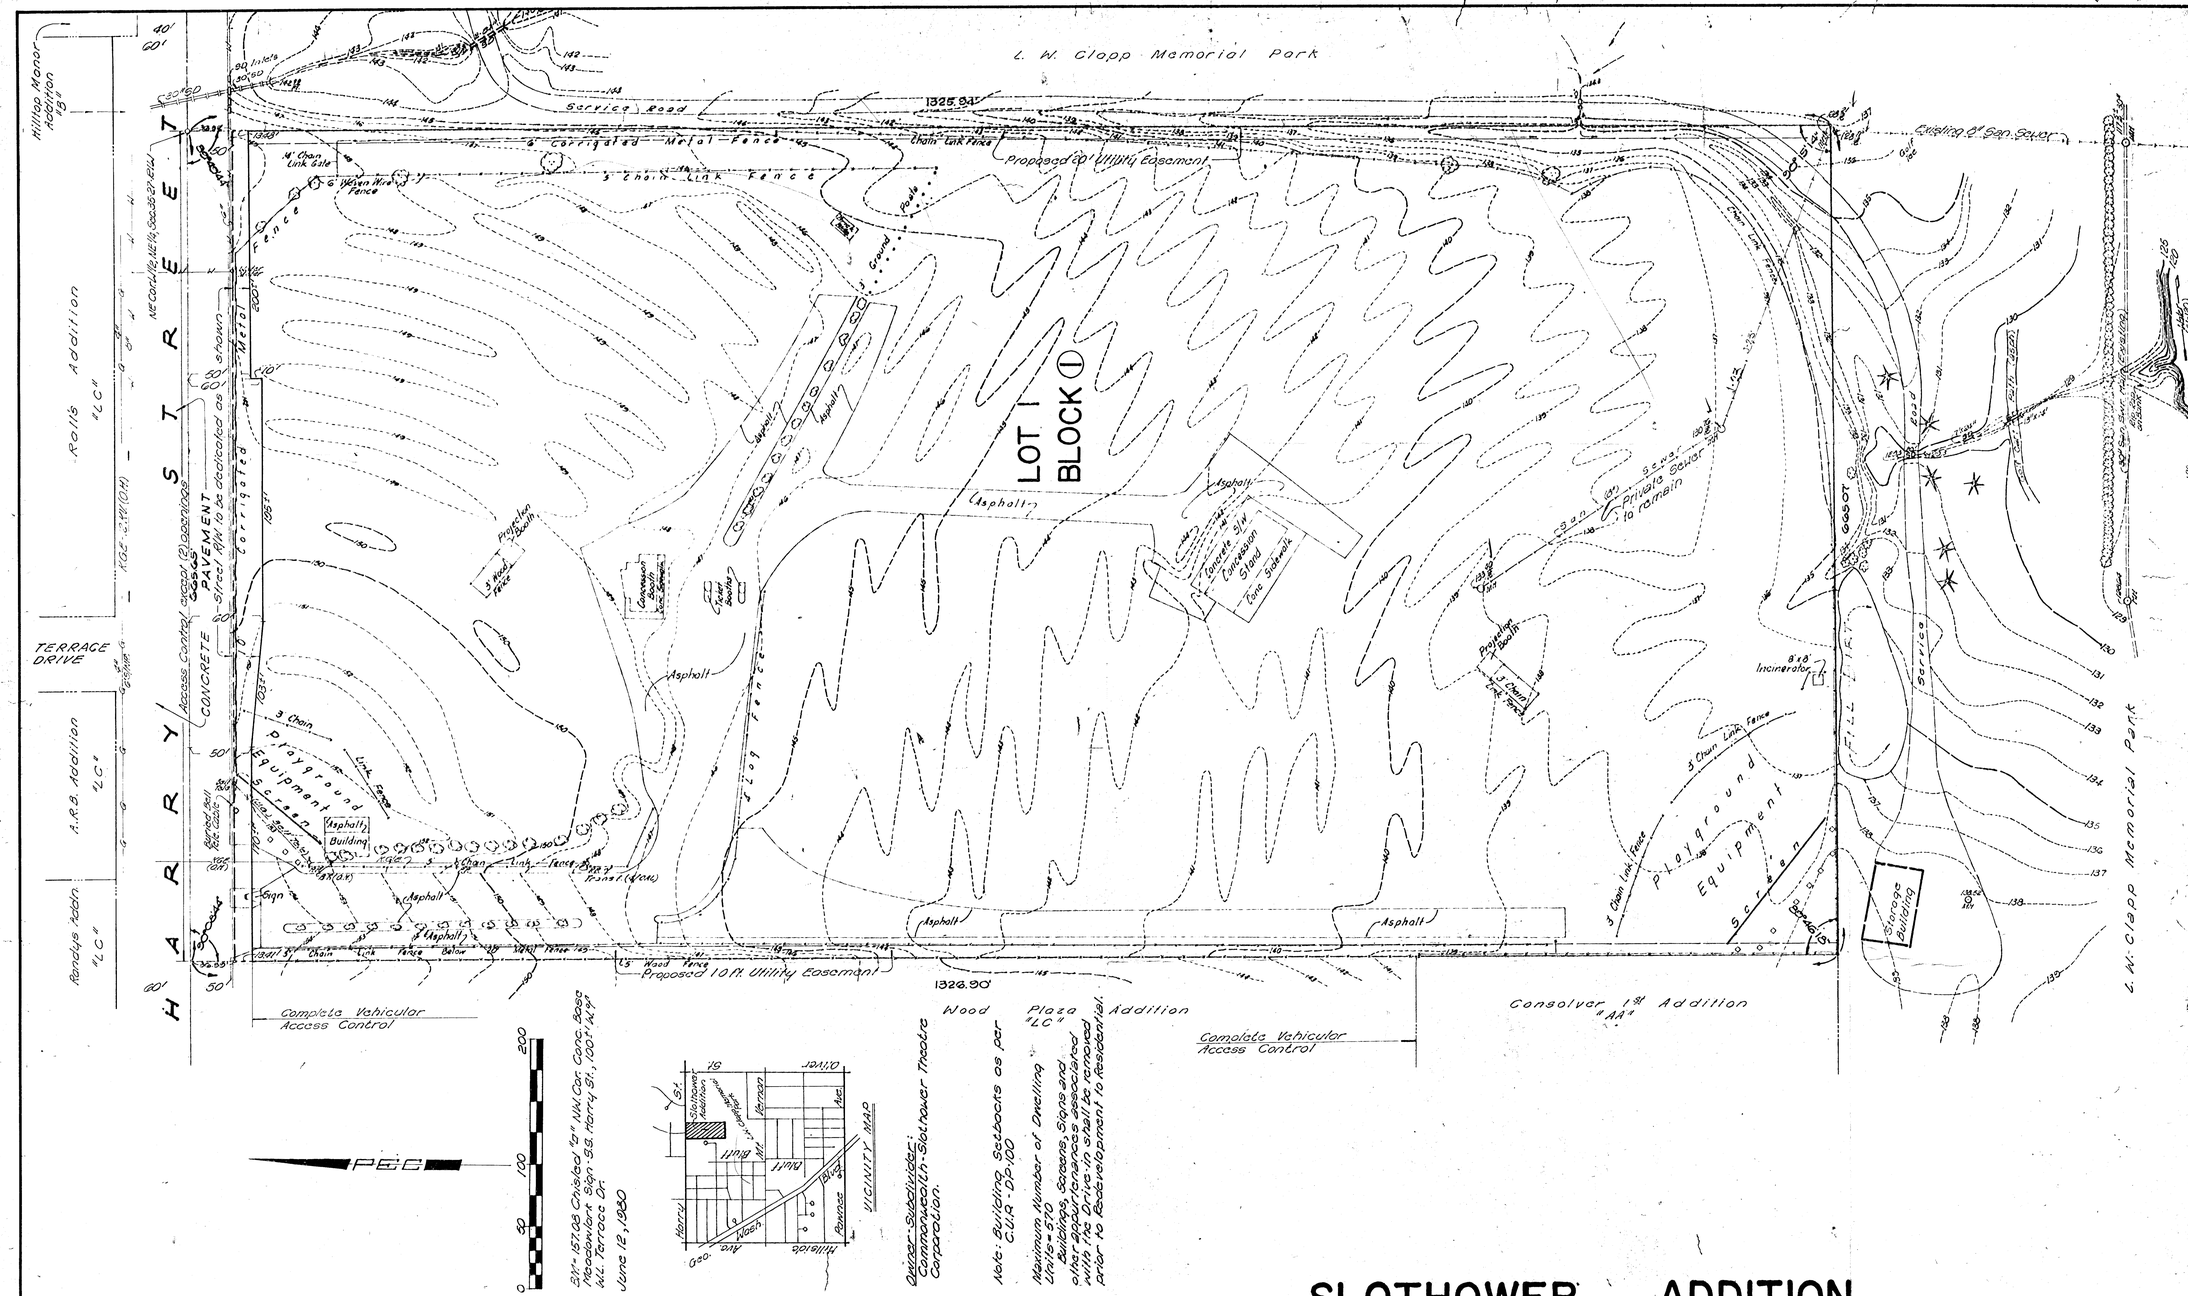
L. W. Clapp Memorial Park
Service Road
1325.94'
6' Corrugated Metal Fence
Chain Link Fence
Proposed 20' Utility Easement
Existing 8" San. Sewer
LOT 1
BLOCK 1
Asphalt
Concrete Slab
Concession Stand
Playground Equipment
Screen
Storage Building
Incinerator
Private Sewer to remain
Proposed 10 ft. Utility Easement
1326.90'
Complete Vehicular Access Control
Consolver 1st Addition "AA"
Wood Plaza "LC"
Addition
HARRY STREET
PAVEMENT
Concrete
Corrugated
Metal
Rolls Addition "LC"
TERRACE DRIVE
A.R.B. Addition "LC"
Randye Addn "LC"
Hilltop Manor Addition
L. W. Clapp Memorial Park
Note: Building Setbacks as per C.U.R.-DP-100
Maximum Number of Dwelling Units 96.
Screens, Signs and other Accessories associated with the Drive-in shall be removed prior to Redevelopment to Residential.
VICINITY MAP
Harry
Hillside
Pawnee
Oliver
Grand
Ave.
Geo.
Wichita
Blvd.
Slothower Addition
