DRAINAGE PLAN

MIDWAY SOUTHERN BAPTIST CHURCH ADDITION
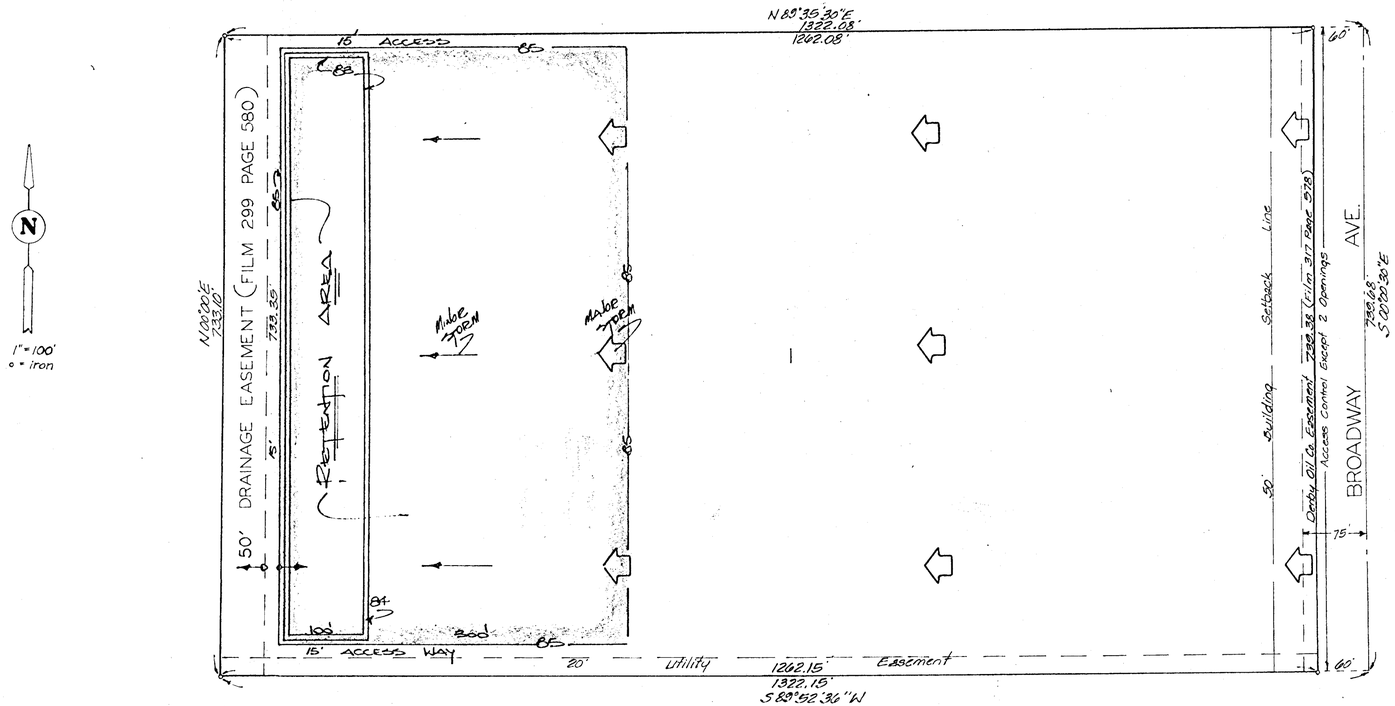
WICHITA , KANSAS