SCALE 1"=100'

B.M. N.W. Cor. N. Hdwl R.C.B.
800'± E NW Cor NE¼, Sec. 33,
T27S R.2E. El.=1439.47 (Sea Level)

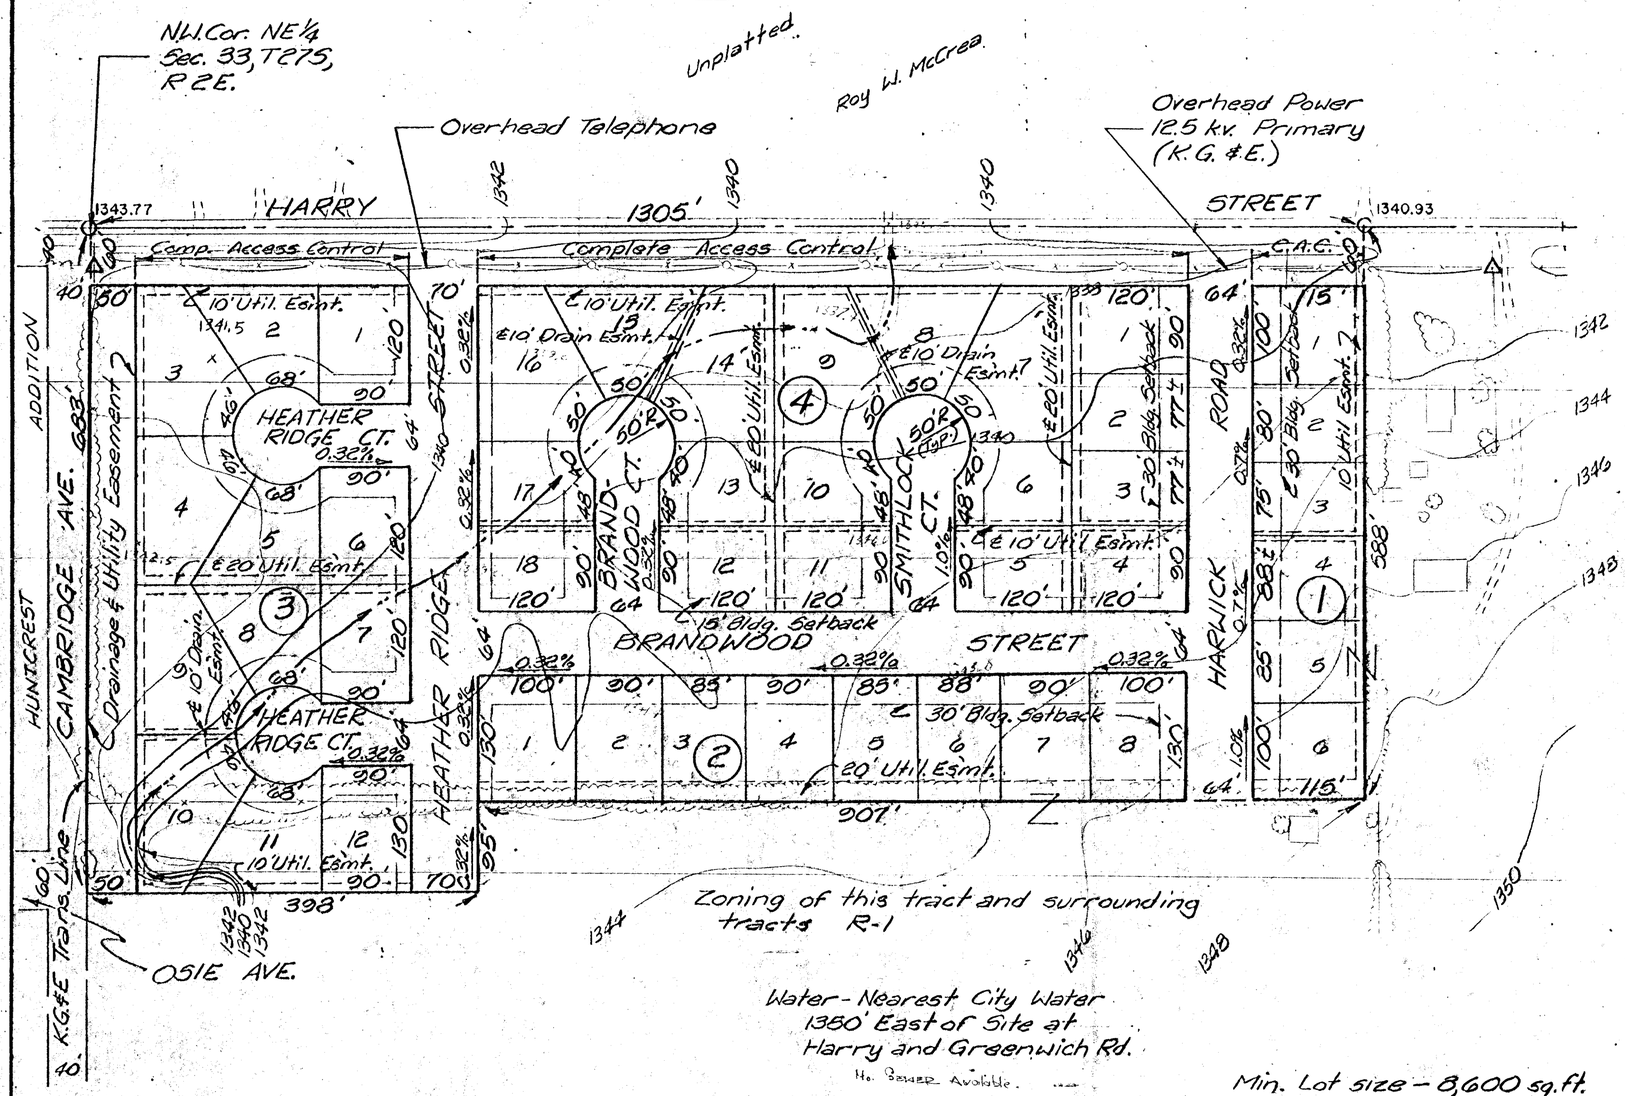

Min. Lot size – 8,600 sq. ft.

Location of proposed Utilities to be approved by the County.

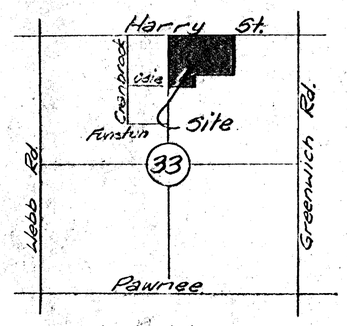

Area Map

Owner - American Landmark Corp.
Subdivider: 835 South Edgemoor
Wichita, Kansas 67218

Engineer: P.E.C.
1440 East English
Wichita, Kansas 67211

Date of Topographic Survey:
February, 1968

No.	Revison	By	Date

PRELIMINARY PLAT
OF
SMITHMOOR ADDITION

PROFESSIONAL ENGINEERING CONSULTANTS
ENGINEERS
WICHITA, KANSAS

Designed by	G.L.K.	Job No. 72283	Sh. 1 of 1
Drawn by	G.L.K.	Date 3-12-73	