PROJECT NO.	SHEET NO.	TOTAL SHEETS

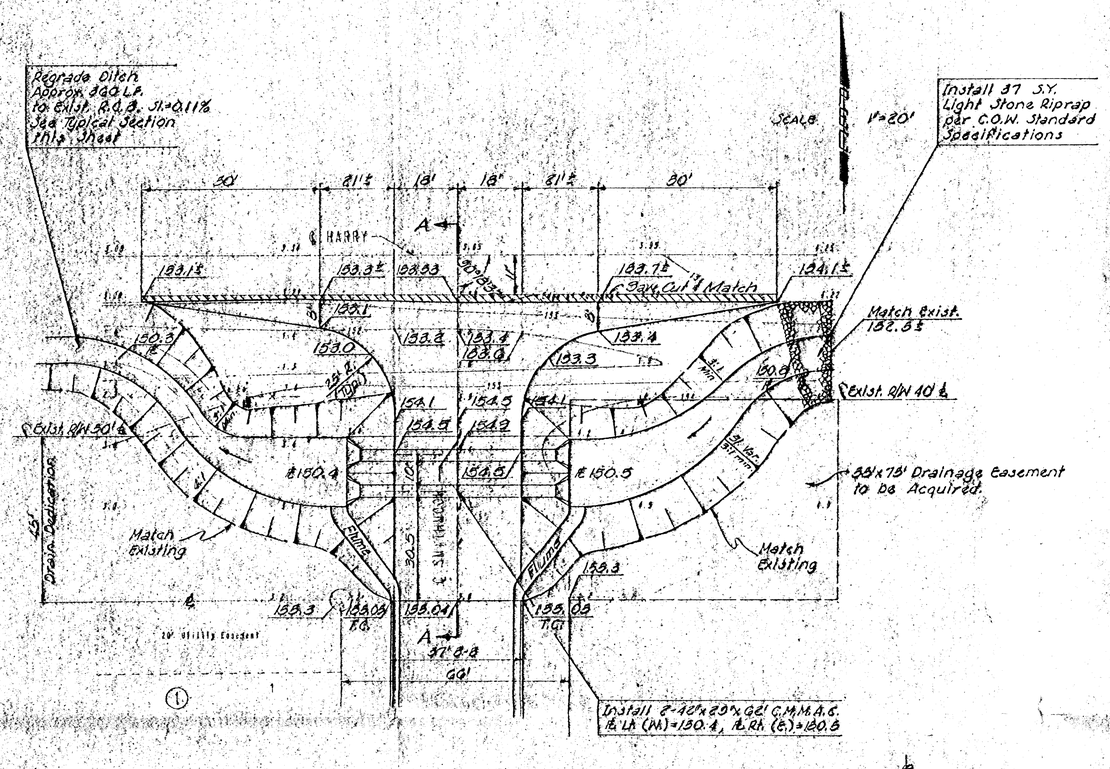

NOTES

1. Elevations based on City of Wichita Datum.
2. All materials and construction methods shall conform to City of Wichita Standard Specifications.
3. Underground Utilities have not been located. Contractor shall be responsible to locate all utilities prior to beginning construction.

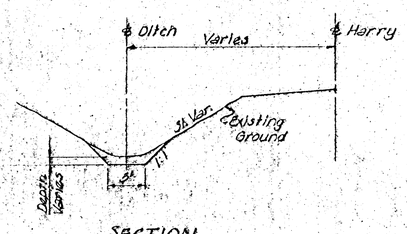

SECTION
EXISTING DITCH REGRADING

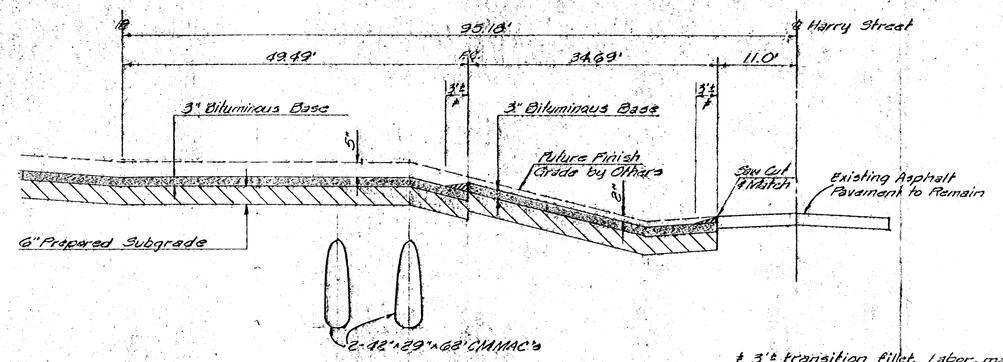

SECTION A-A

* 3'± transition fillet. Labor, materials, & equipment to construct fillets shall be subsidiary to Bid Item "3" Bituminous Base".

BENCH MARK - City bench mark disc 37.8' N. of 1/4 Cor. Sec. 33, T27S, R2E. (1/4 mile E. of Webb Road, N. side Harry St. by Pump Station)
Elev. = 185.53 (City Datum)

No.	Revision	By	Date
1.	Revised culvert location	CSB	10-8-86

CHARLES S. BROWN LICENSED 7581 KANSAS PROFESSIONAL ENGINEER

ENTRANCE DETAILS
SMITHMOOR AT HARRY

PROFESSIONAL ENGINEERING CONSULTANTS, P.A.
ENGINEERS
WICHITA, KANSAS

Designed by	C.S.B.	Checked by	C.S.B.
Drawn by	N.L.L., G.O.D.	Date Sept. 1986	Job No. 88360-1