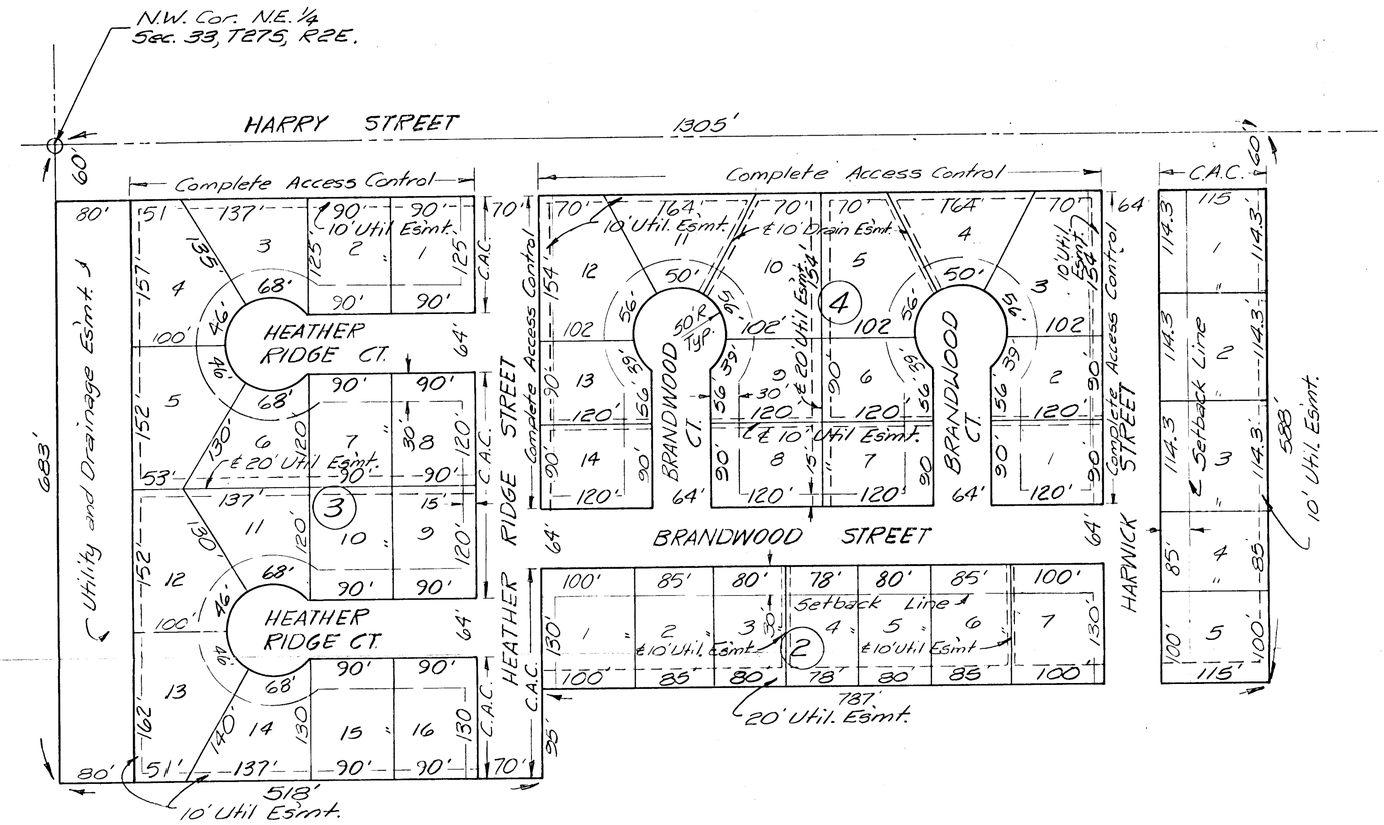

N

REVISED PLAT

SMITHMOOR ADDITION

5-7-73