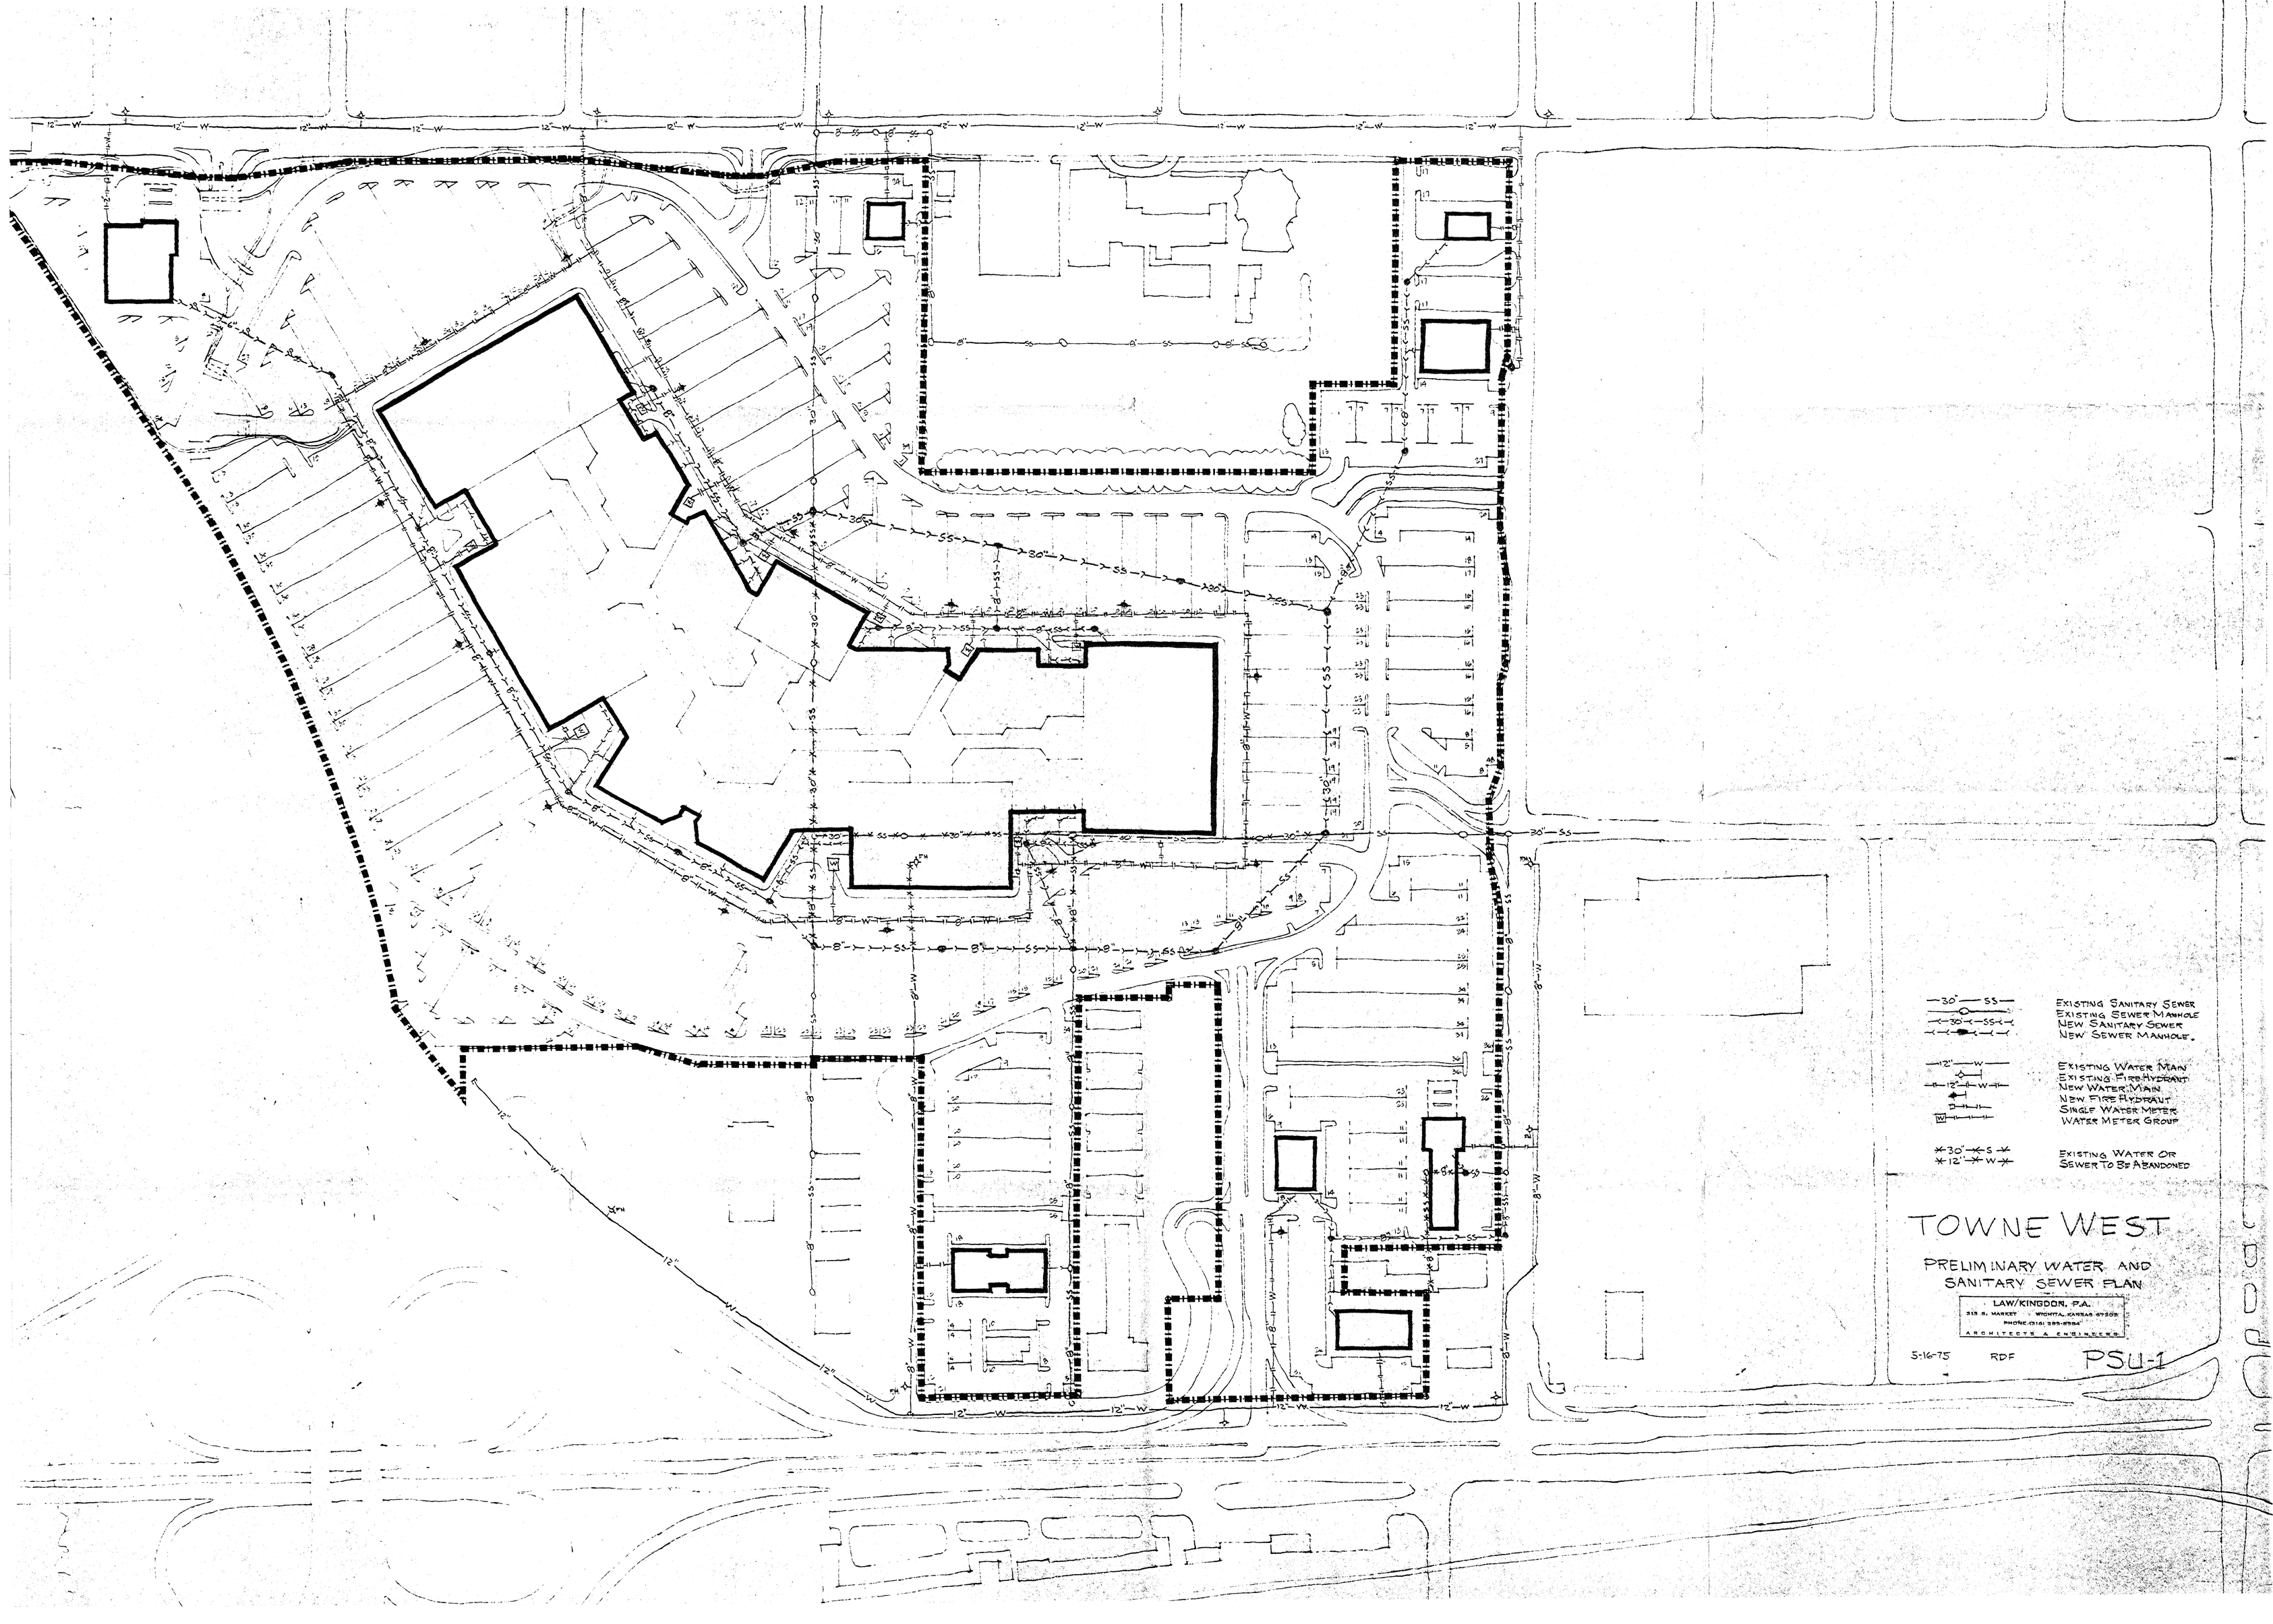
EXISTING SANITARY SEWER
EXISTING SEWER MANHOLE
NEW SANITARY SEWER
NEW SEWER MANHOLE
EXISTING WATER MAIN
EXISTING FIRE HYDRANT
NEW WATER MAIN
NEW FIRE HYDRANT
SINGLE WATER METER
WATER METER GROUP
EXISTING WATER OR SEWER TO BE ABANDONED
TOWNE WEST
PRELIMINARY WATER AND SANITARY SEWER PLAN
LAW/KINGDON, P.A.
315 S. MARKET · WICHITA, KANSAS 67202
PHONE (316) 265-0284
ARCHITECTS & ENGINEERS
5-16-75
RDF
PSU-1