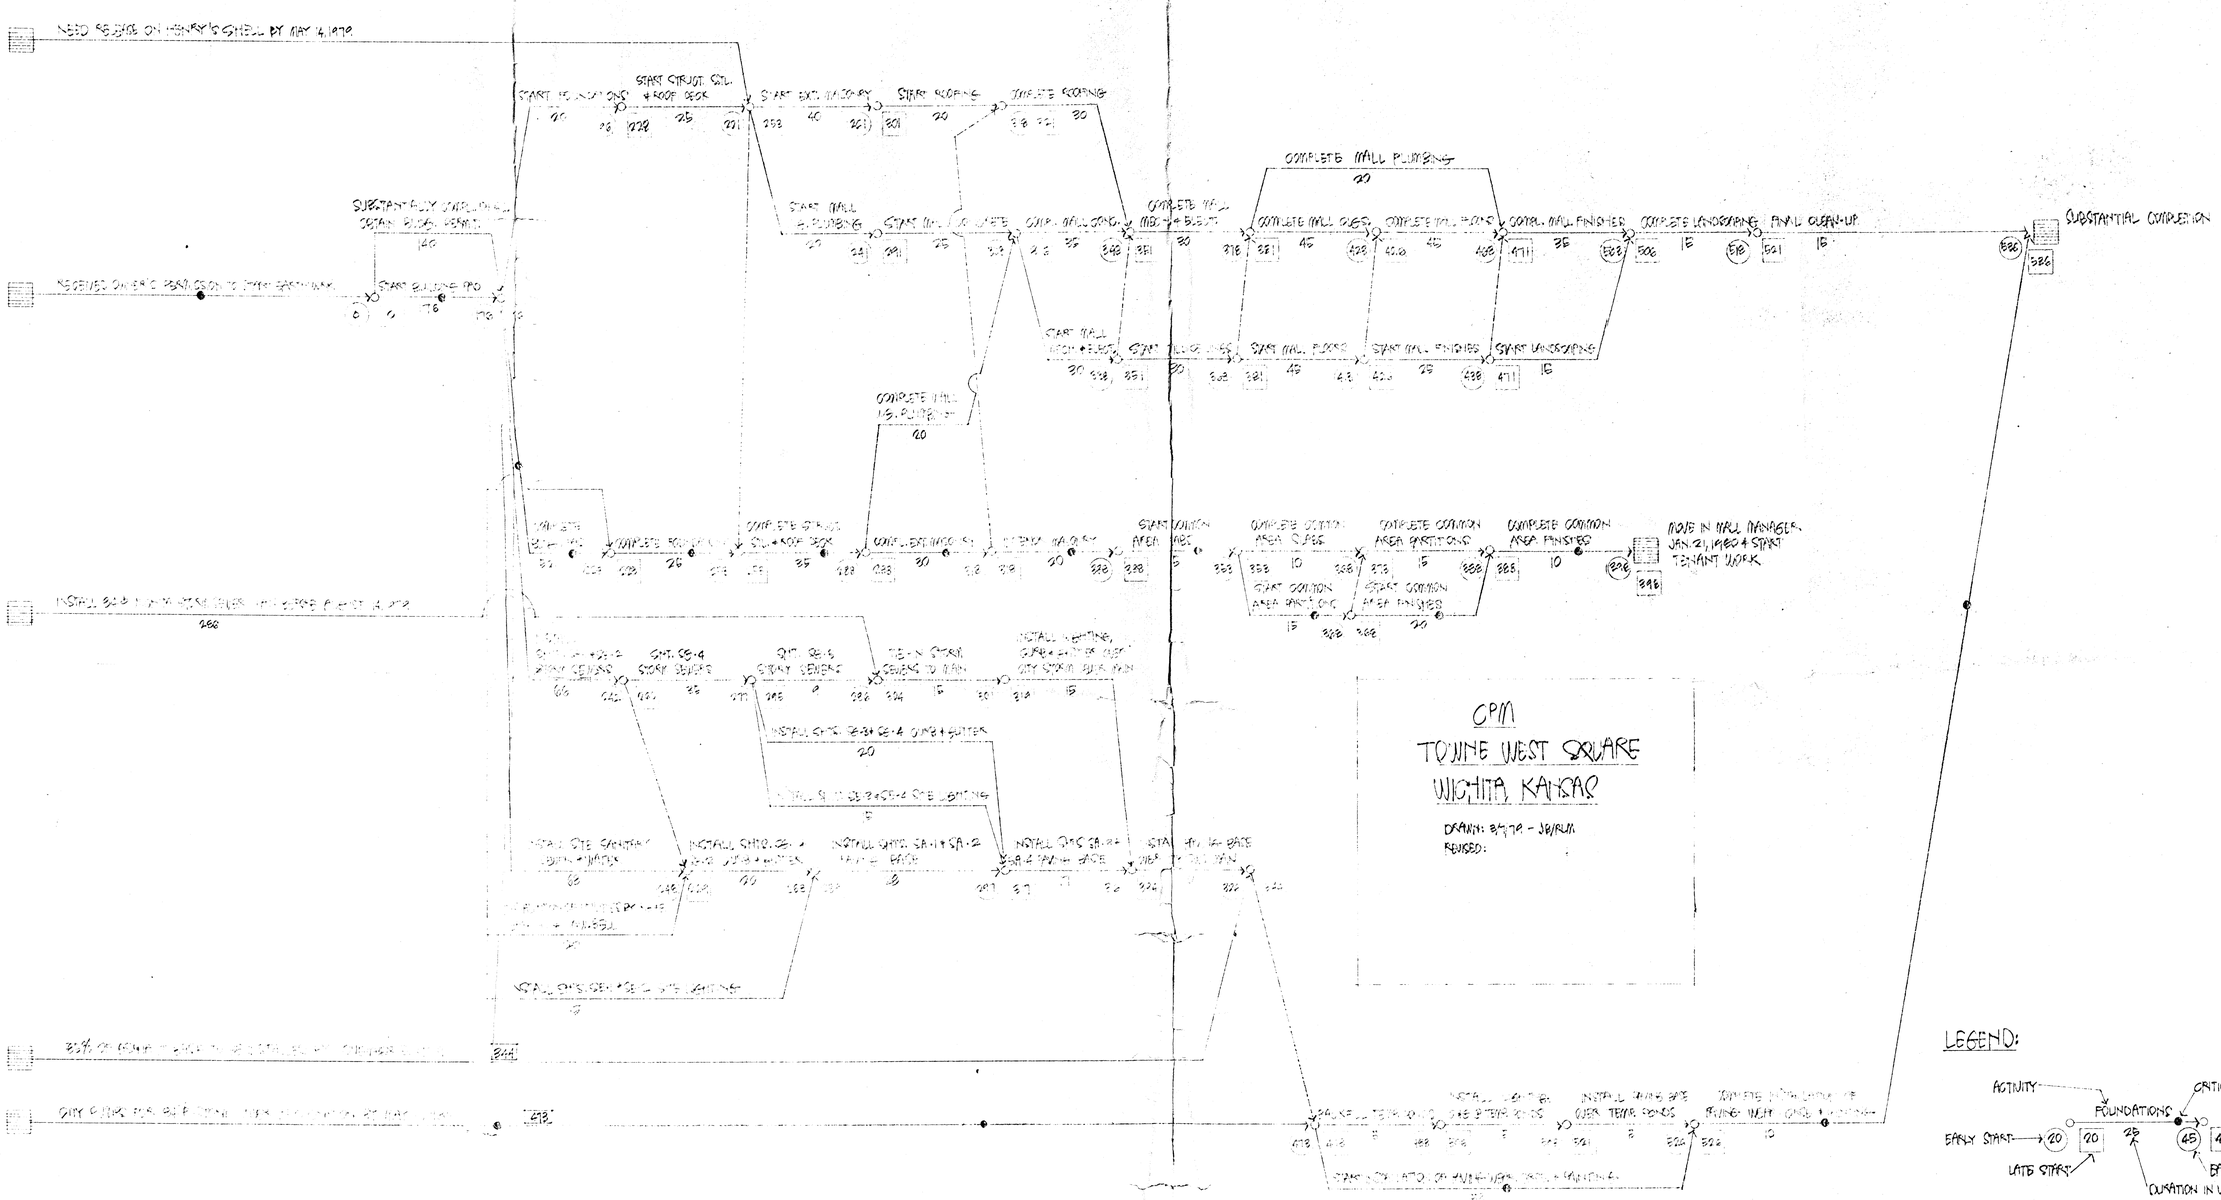
START STRUCT. STL. & ROOF DECK
START EXT. MASONRY
START ROOFING
COMPLETE ROOFING
COMPLETE WALL PLUMBING
START WALL PLUMBING
COMPL. WALL FINISHES
COMPLETE LANDSCAPING
FINAL CLEAN-UP
SUBSTANTIAL COMPLETION
START BUILDING PAD
START WALL FLOORS
START WALL FINISHES
START LANDSCAPING
COMPLETE WALL ELEC. EQUIPMENT
COMPLETE ROOFING
COMPLETE STRUCT. STL. & ROOF DECK
COMPL. EXT. MASONRY
START COMMON AREA FINISHES
COMPLETE COMMON AREA SUPERS
COMPLETE COMMON AREA PARTITIONS
COMPLETE COMMON AREA FINISHES
MOVE IN WALL MANAGER JAN. 21, 1980 & START TENANT WORK
START COMMON AREA PARTITIONS
START COMMON AREA FINISHES
CPM
TOWNE WEST SQUARE
WICHITA, KANSAS
DRAWN: 8/79 - JB/RLM
REVISED:
LEGEND:
ACTIVITY
FOUNDATIONS
CRITICAL PATH INDICATOR
EARLY START
LATE START
EARLY FINISH
LATE FINISH
DURATION IN WORKDAYS