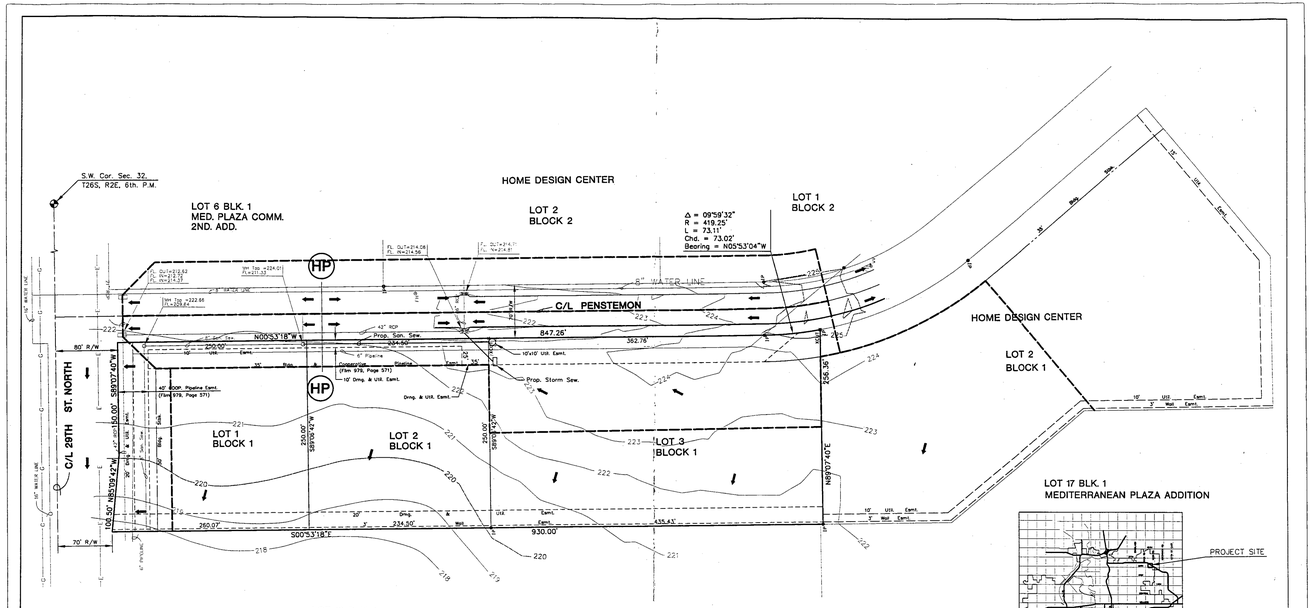

MID-KANSAS ENGINEERING CONSULTANTS, INC.
411 N. WEBB ROAD
WICHITA, KS. 67206
316-684-9600

HOME DESIGN CENTER THIRD
PROJECT NAME

DRAINAGE & UTILITY PLAN
SHEET TITLE

GJA	GJR	GJA
DESIGN BY:	DRAWN BY:	CHECKED BY:
APRIL 1996	DRNGPLAN	1 / 1
DATE	FILE NO.	SHEET/OF