NO. 1324—CROSS SECTION 10 x 10
"CLEARPRINT PAPER CO."
MADE IN U.S.A.

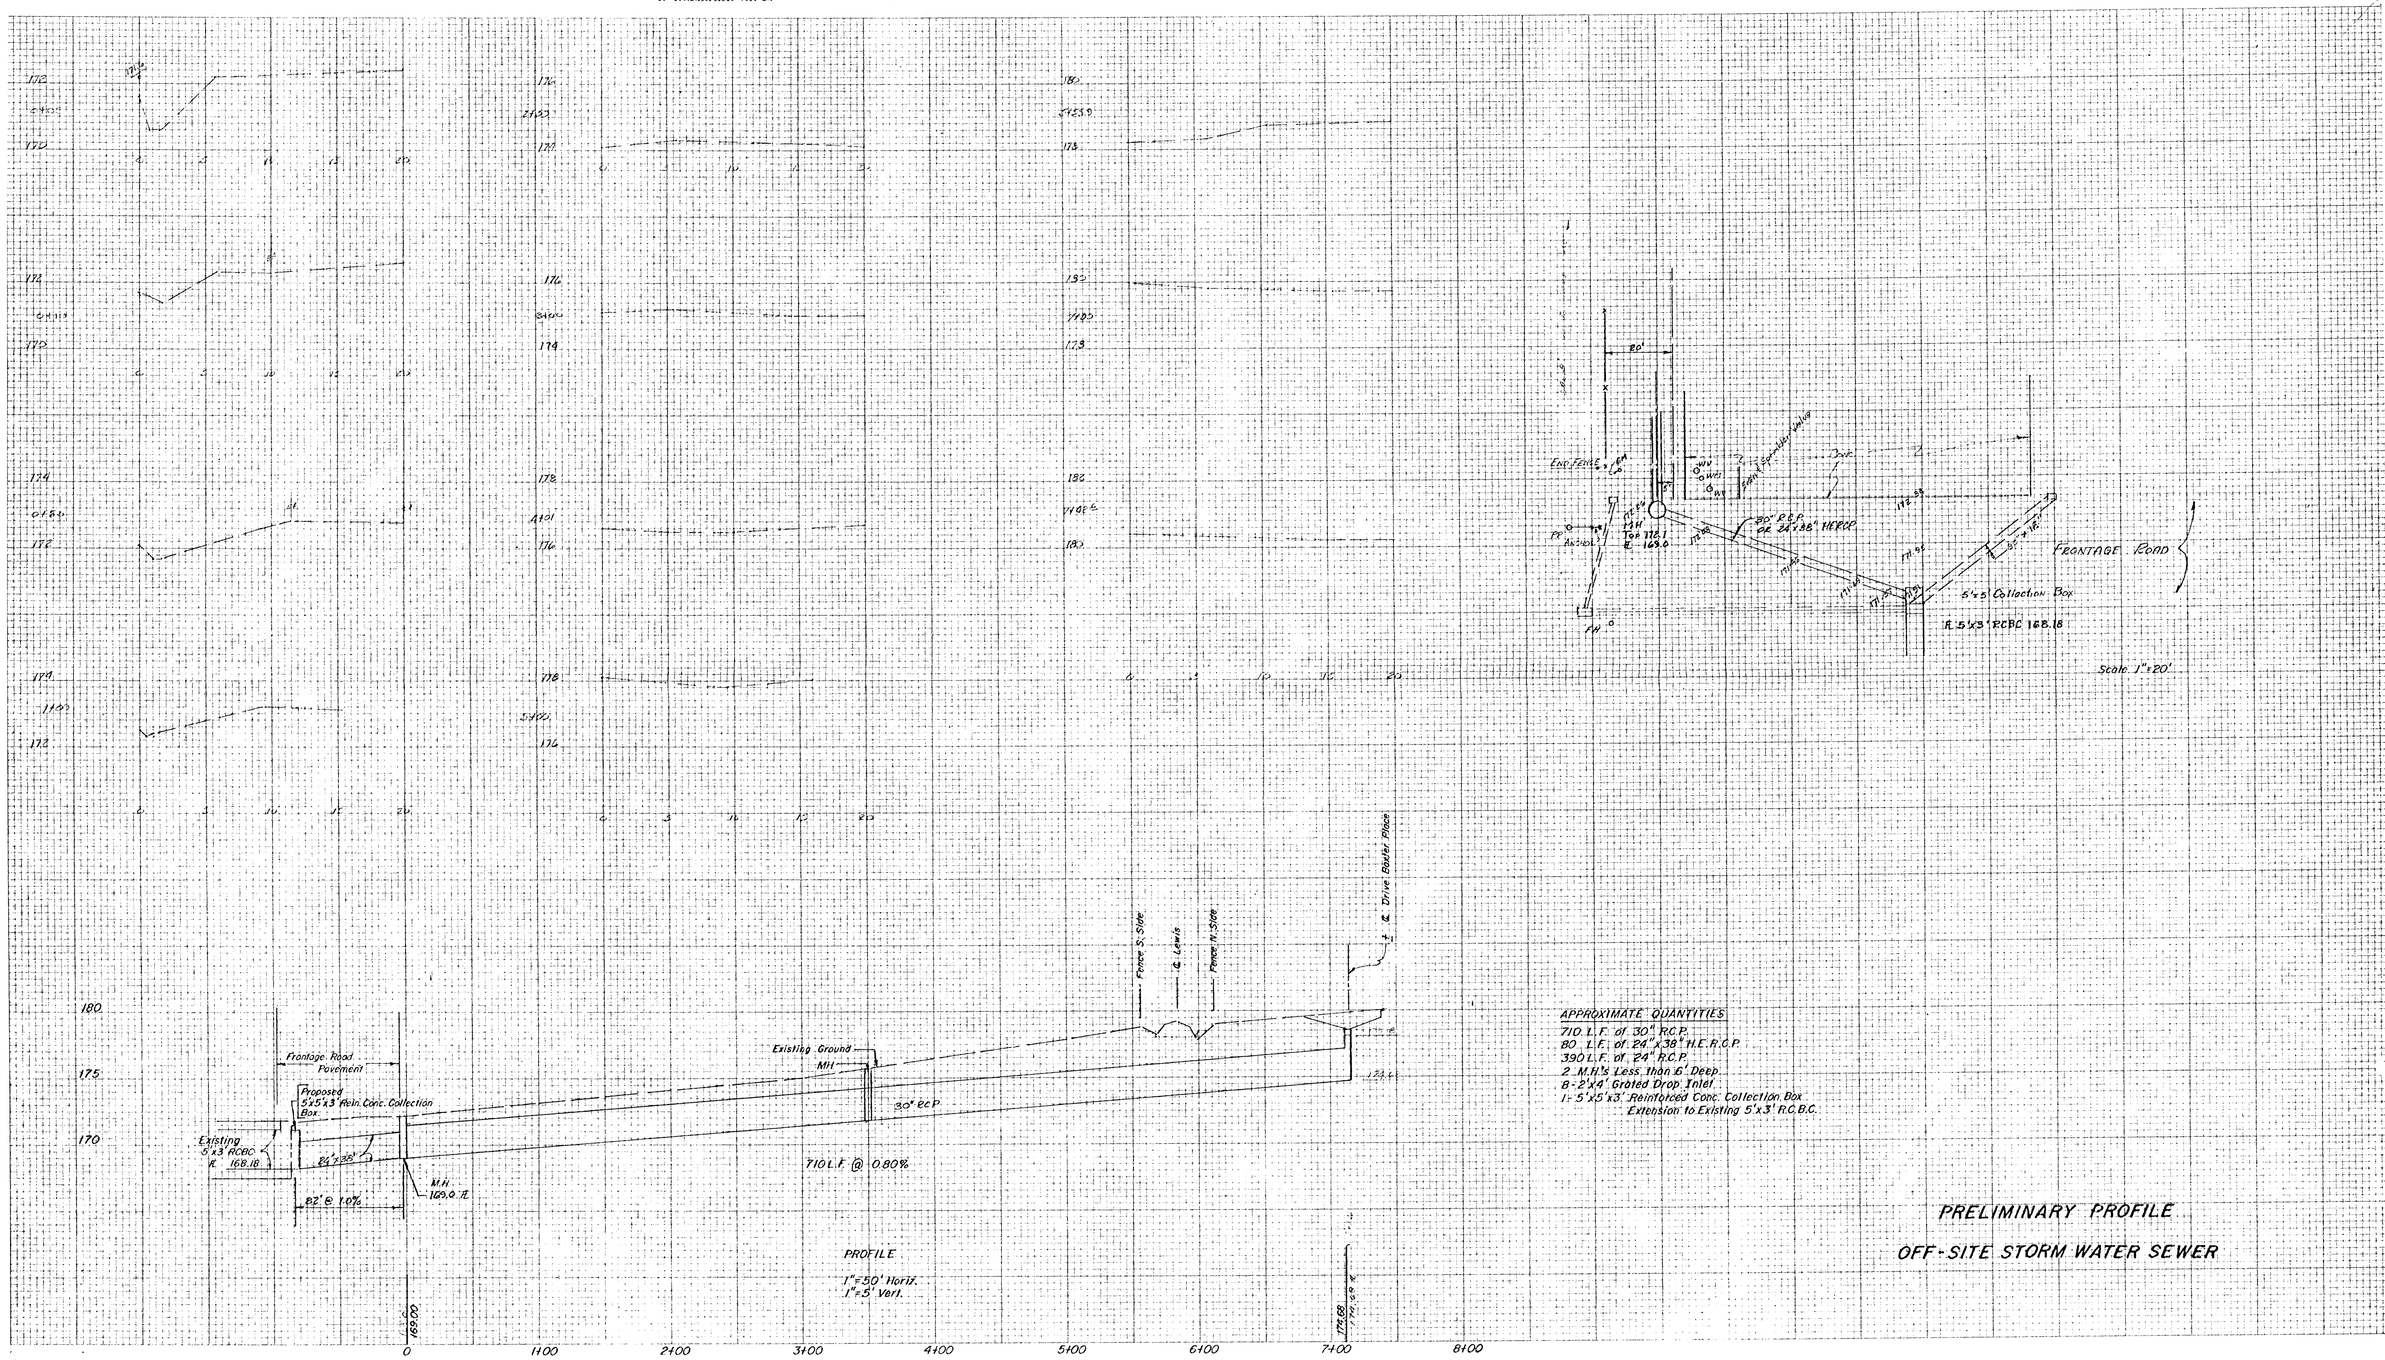

APPROXIMATE QUANTITIES
710 L.F. of 30" R.C.P.
80 L.F. of 24"x38" H.E.R.C.P.
390 L.F. of 24" R.C.P.
2 M.H.'s Less than 6' Deep
8-2'x4' Grated Drop Inlet
1-5'x5'x3' Reinforced Conc. Collection Box
Extension to Existing 5'x3' R.C.B.C.

PRELIMINARY PROFILE

OFF-SITE STORM WATER SEWER