UTILITY EXHIBIT

LOT 1, P.C. INDUSTRIAL ADDITION, WICHITA, KANSAS.

PARCEL A:

That part of Lot 1, P.C. Industrial Addition, Wichita, Sedgwick County, Kansas, lying north of the south line of the 60 foot Railroad Spur Track easement, as platted in said Addition.

PARCEL B:

That part of Lot 1, P.C. Industrial Addition, Wichita, Sedgwick County, Kansas, lying south of the south line of the 60 foot Railroad Spur Track easement, as platted in said Addition.

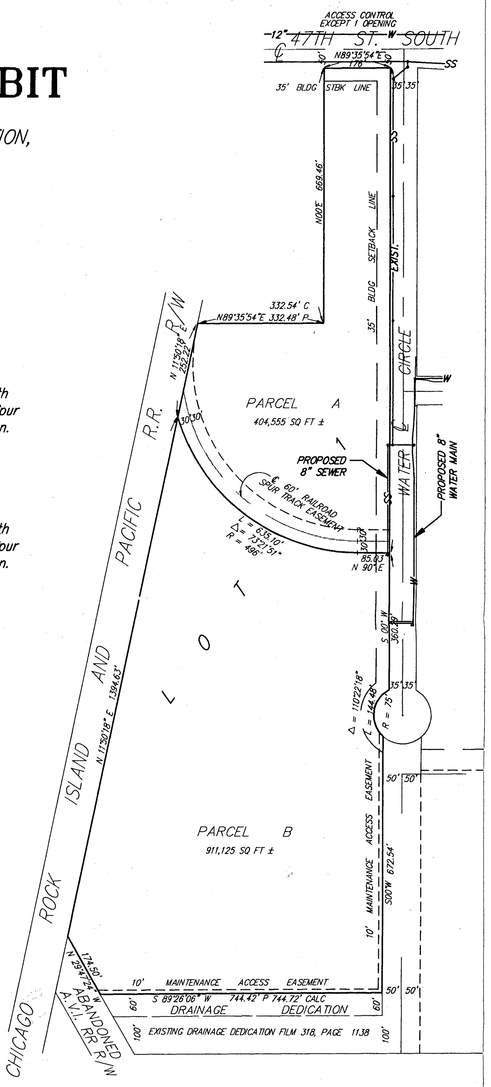

SRB 924 NORTH MAIN WICHITA, KANSAS 67203 316-264-8008 FAX 264-4621

SAVOY, RUGGLES & BOHM, P.A.

ENGINEERING & SURVEYING

DATE: JULY 29, 1994
DWG FILE: 168E\JOOBER