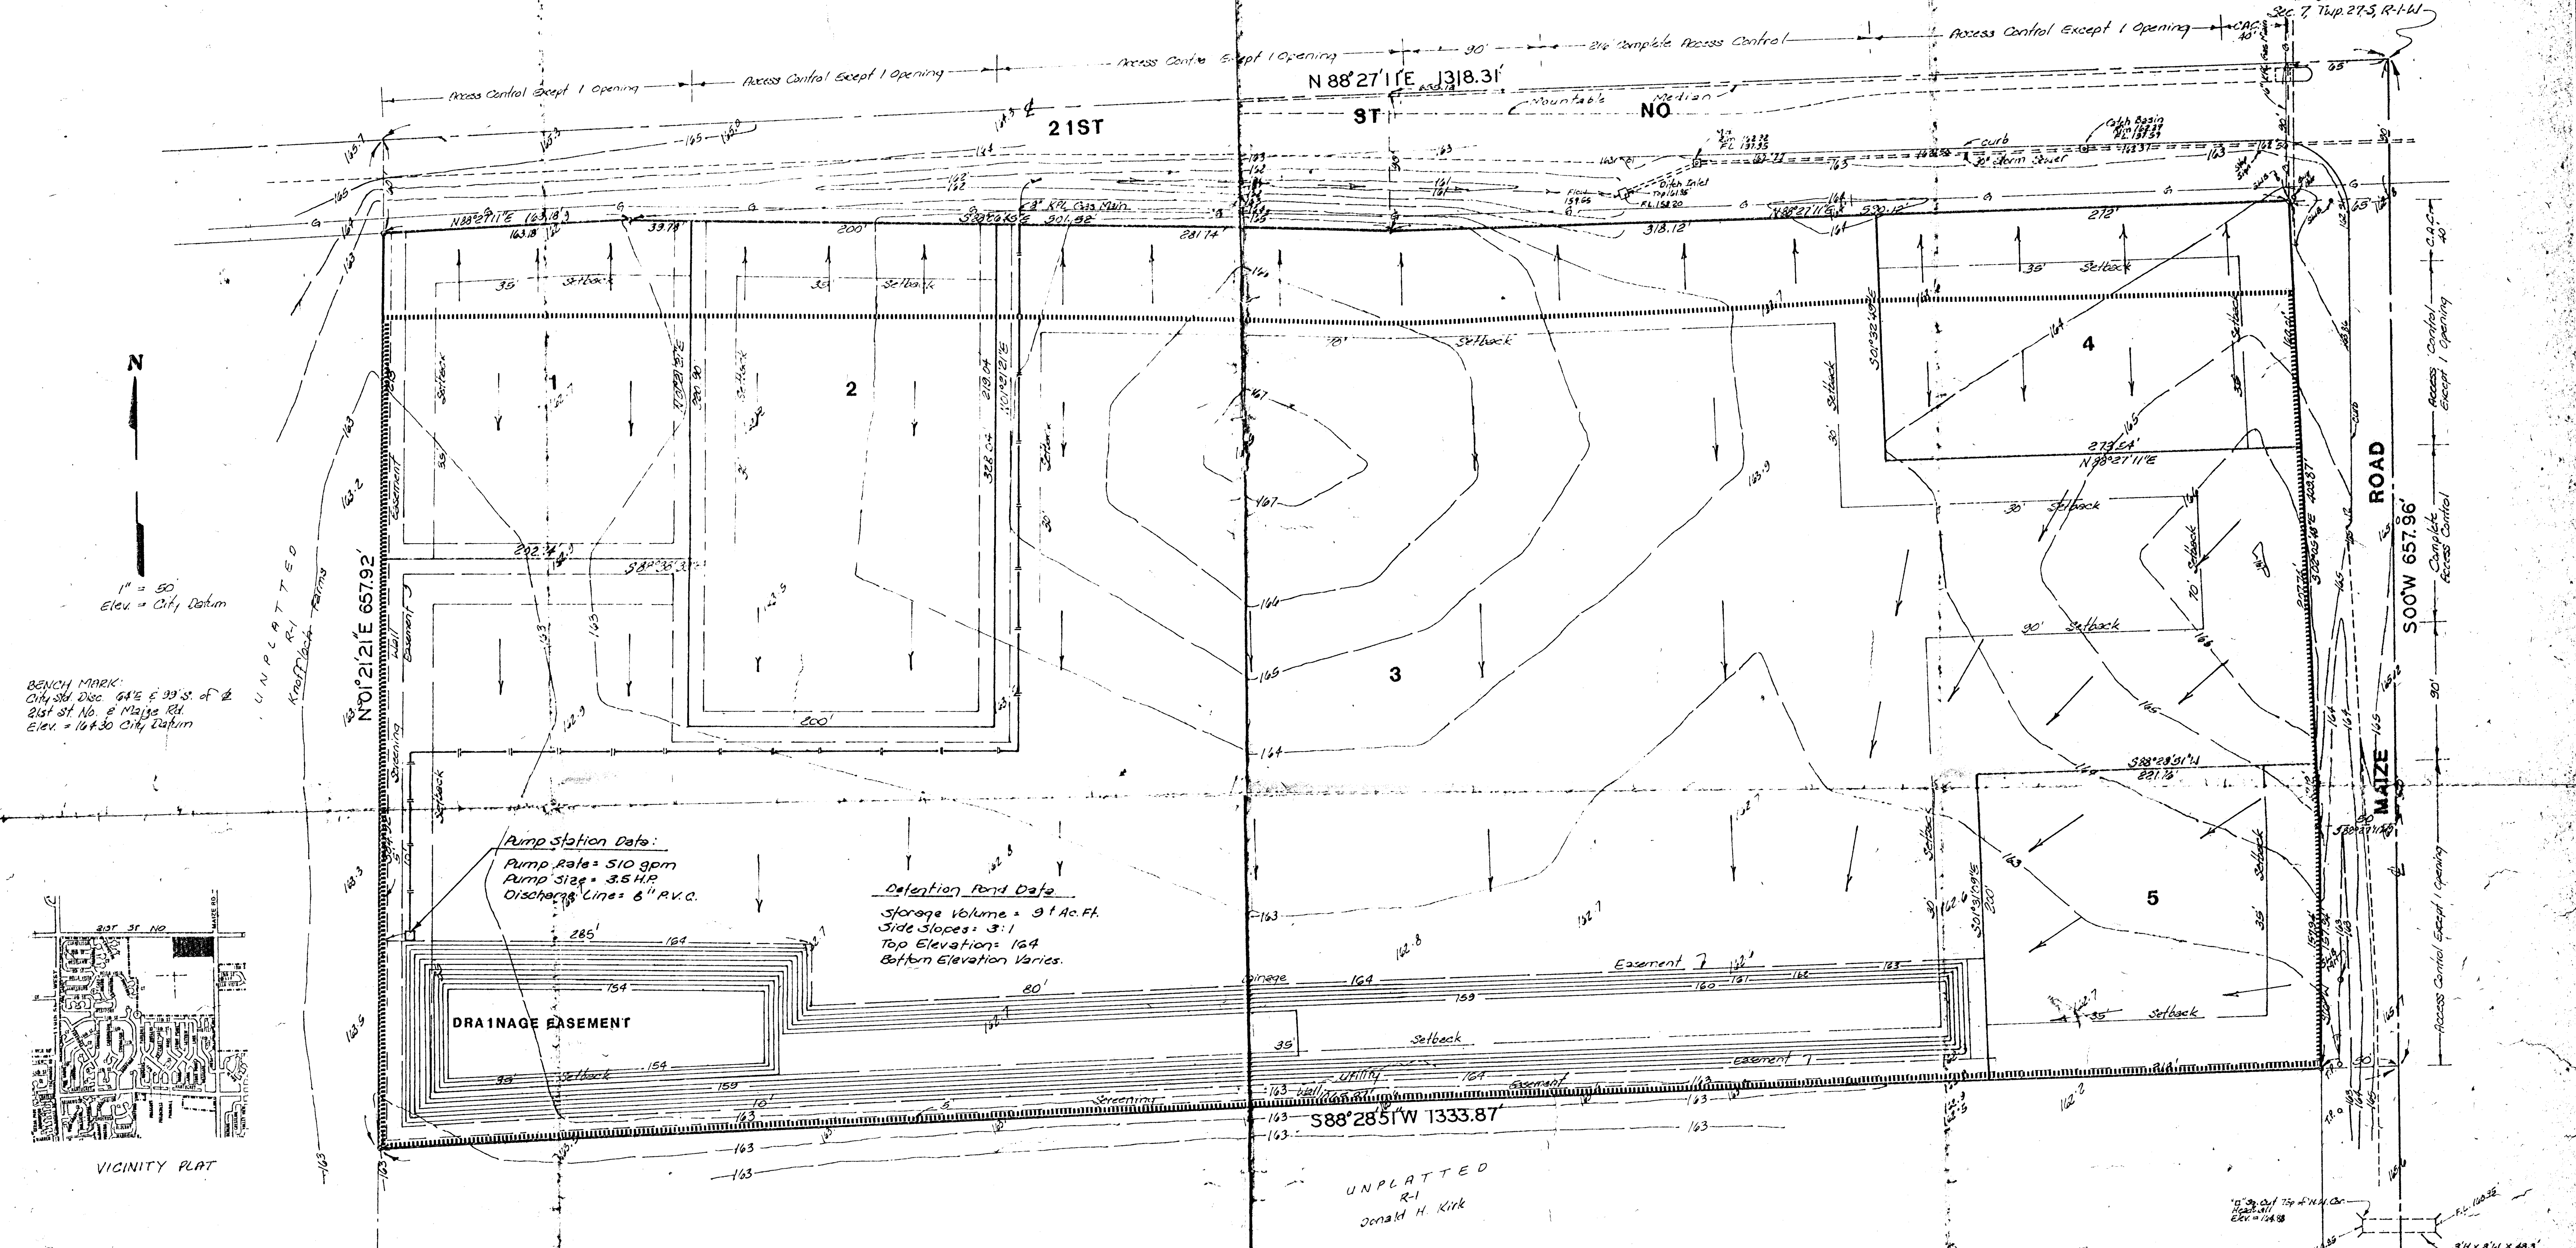

PRELIMINARY PLAT

PEARSON FARMS ADDITION

N1/2, NE1/4, NE1/4, SEC 7, TWP 27-S, R-1-W

BRUCE A. PEARSON
ESTHER L. PEARSON

BAUGHMAN COMPANY, P.A.
SURVEYING & ENGINEERING
316/262-7271 • 315 ELLIS • WICHITA, KANSAS 67211

24 Mar 88
3 Nov 87
9 Oct 87