WALKER'S COBBLESTONE 2ND ADDITION

TO SEDGWICK COUNTY, KANSAS

LEDGEND

- ● – iron pipe found
- ○ – 5/8" iron bar set
- – power pole
- – tele riser
- △ – gas meter
- – manhole
- ——— – property line
- —·—·— – center line
- — — — – easement line
- ---------- – underground utility

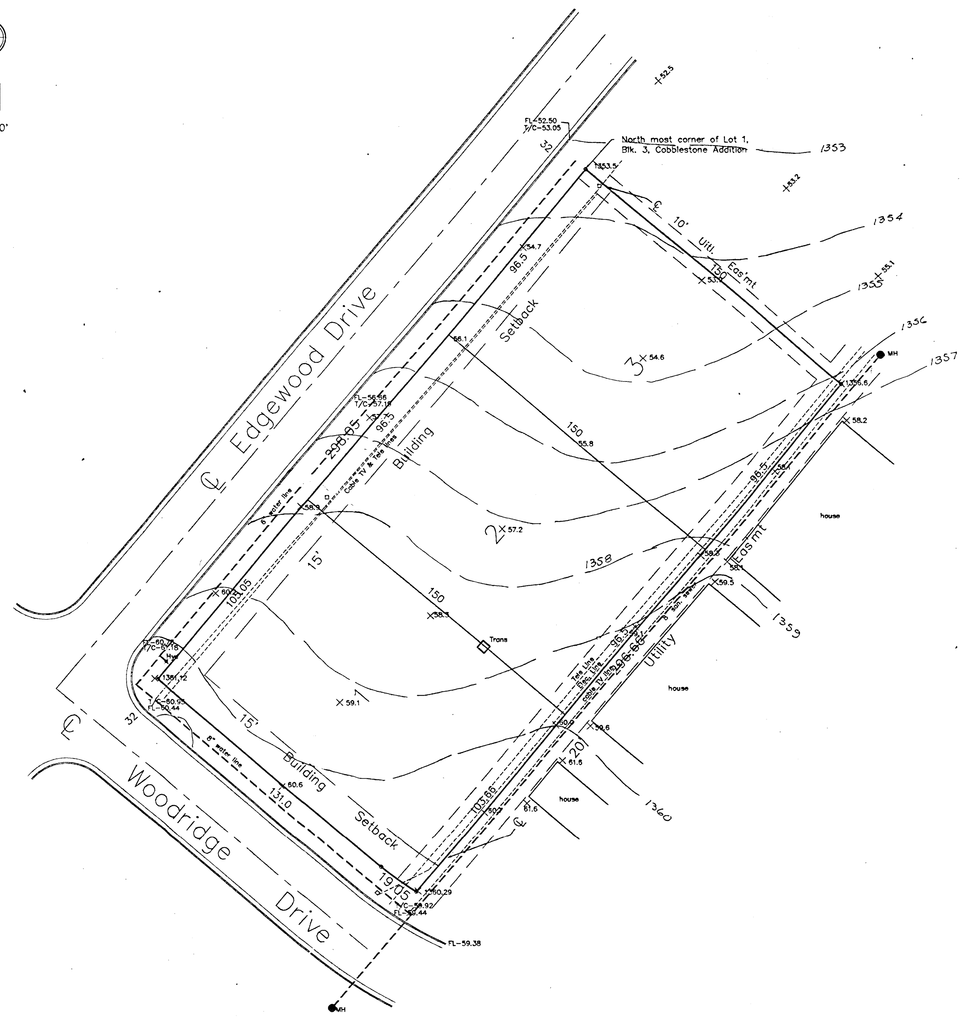

VICINITY MAP

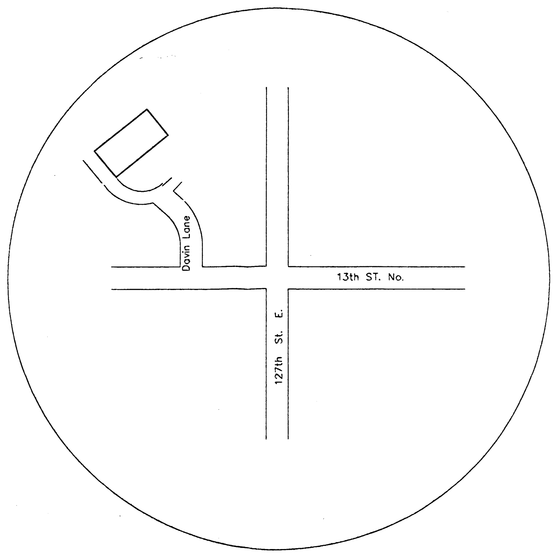

ARMSTRONG LAND SURVEY, P.A.

1021 E. WATERMAN
SUITE 6
WICHITA, KANSAS
(316) 263-0082