FINAL SURVEY		BY	DATE
	SURVEYED		
	PLOTTED		
	CHECKED		
	AREAS		
NOTE BOOK	AREAS CHECKED		
NO.			

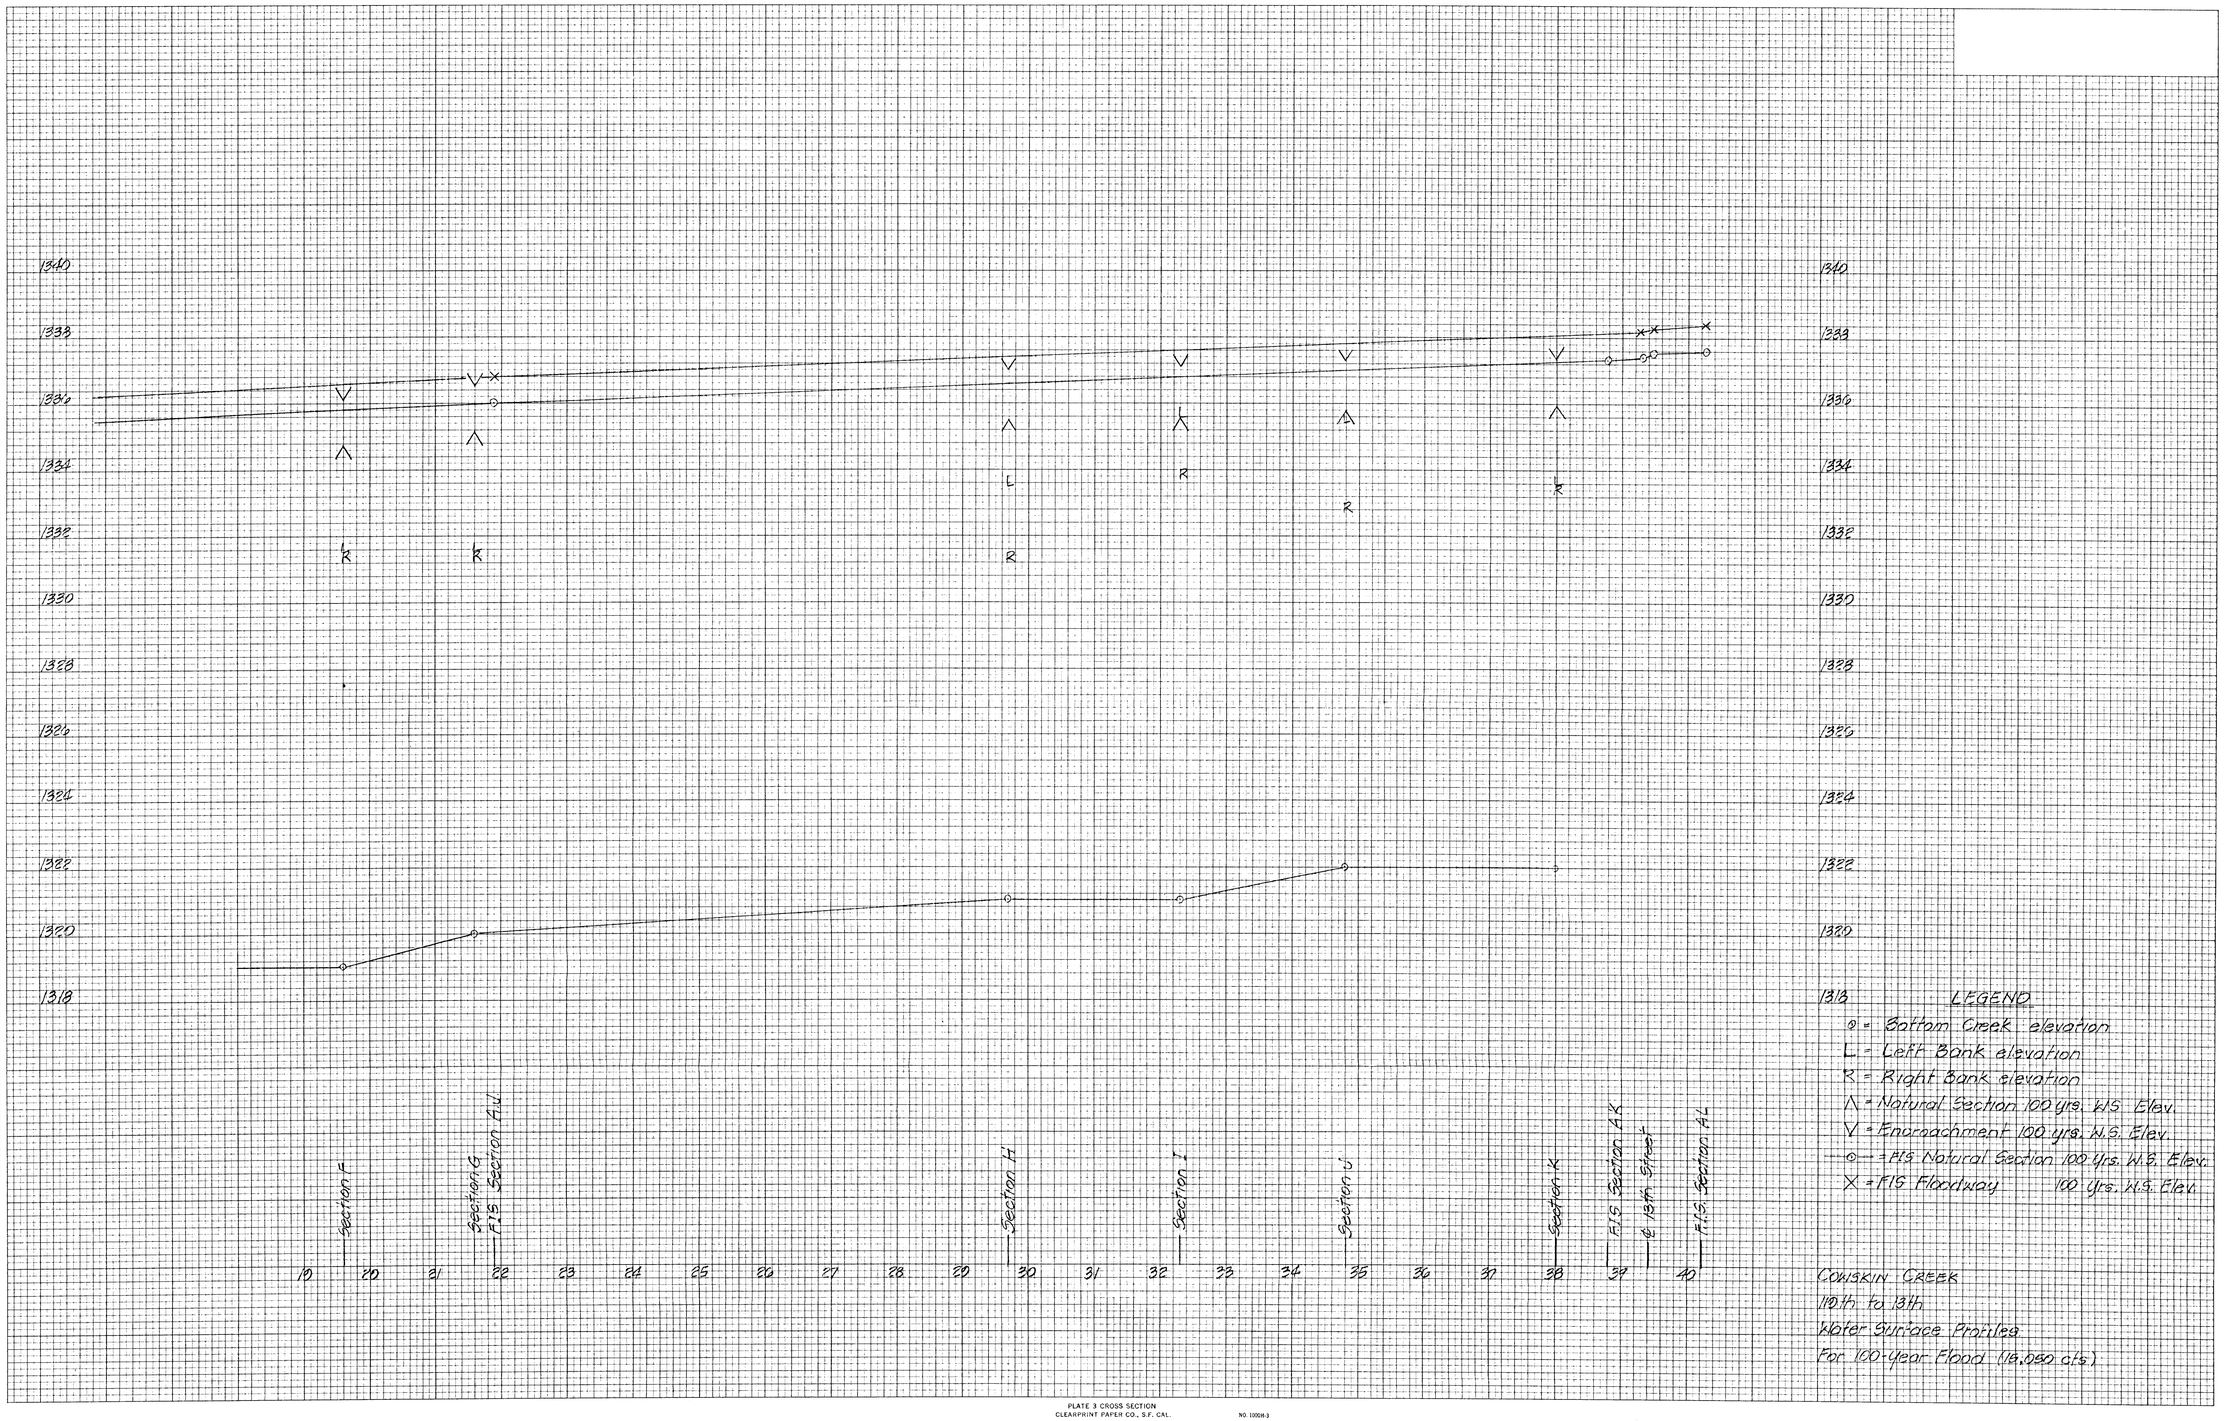

LEGEND

- ⊙ = Bottom Creek elevation
- L = Left Bank elevation
- R = Right Bank elevation
- △ = Natural Section 100 yrs. W.S. Elev.
- ▽ = Encroachment 100 yrs. W.S. Elev.
- ⊙—⊙ = F/S Natural Section 100 yrs. W.S. Elev.
- X = F/S Floodway 100 yrs. W.S. Elev.

COWSKIN CREEK
10th to 13th
Water Surface Profiles
For 100-year Flood (18,050 c/s.)

PLATE 3 CROSS SECTION
CLEARPRINT PAPER CO., S.F. CAL. NO. 1000H-3