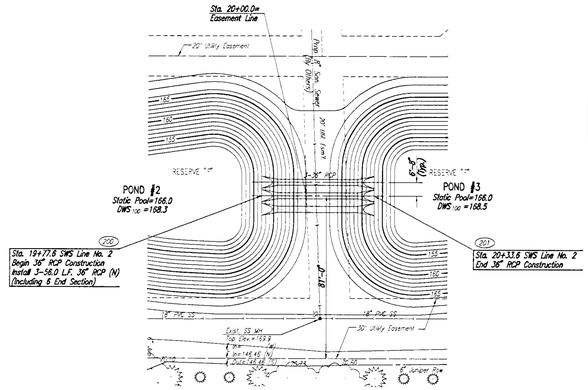

SCALE: 1"=20'

COORDINATE LIST		
POINT	NORTH	EAST
200	26,584.4245	17,265.7558
201	26,650.4216	17,265.1857

(200) = COORDINATE POINT NO.
SEE SHEET NO. 3 FOR PLAT COORDINATES

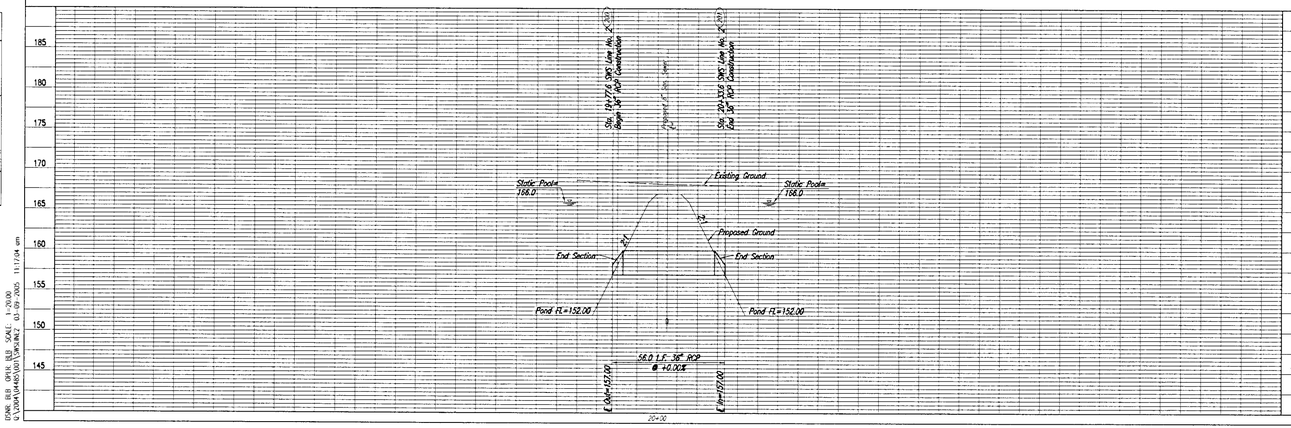

FORMER KATRINA VILLAGE
SUGAR MAILE (FKMV NO. 4,26)
SWS LINE NO. 2
JAMES L. MARCUS, P.E. ACTING CITY ENGINEER
CITY OF NEW ORLEANS, DEPARTMENT OF PUBLIC WORKS

Professional Engineering Consultants, P.A.
3013 N. HENRY W. STANSBURY EXPRESSWAY
METAIRIE, LOUISIANA 70002-7510 (504) 885-7448

Designed By: WEB, TBGB
Drawn By: BJP,
Job No: 35-1640(-00)
Date: SEPTEMBER 2004

Sheet 13 of --

PLAN CHECKED / DESIGNED BY DATE

PROFILE CHECKED / DESIGNED BY DATE

DWN: BLB CHK: BLB SCALE: 1"=20.00
U:\2004\1640\00\SWS\NL2 03-09-2005 11:17:04 am

Attachment #8