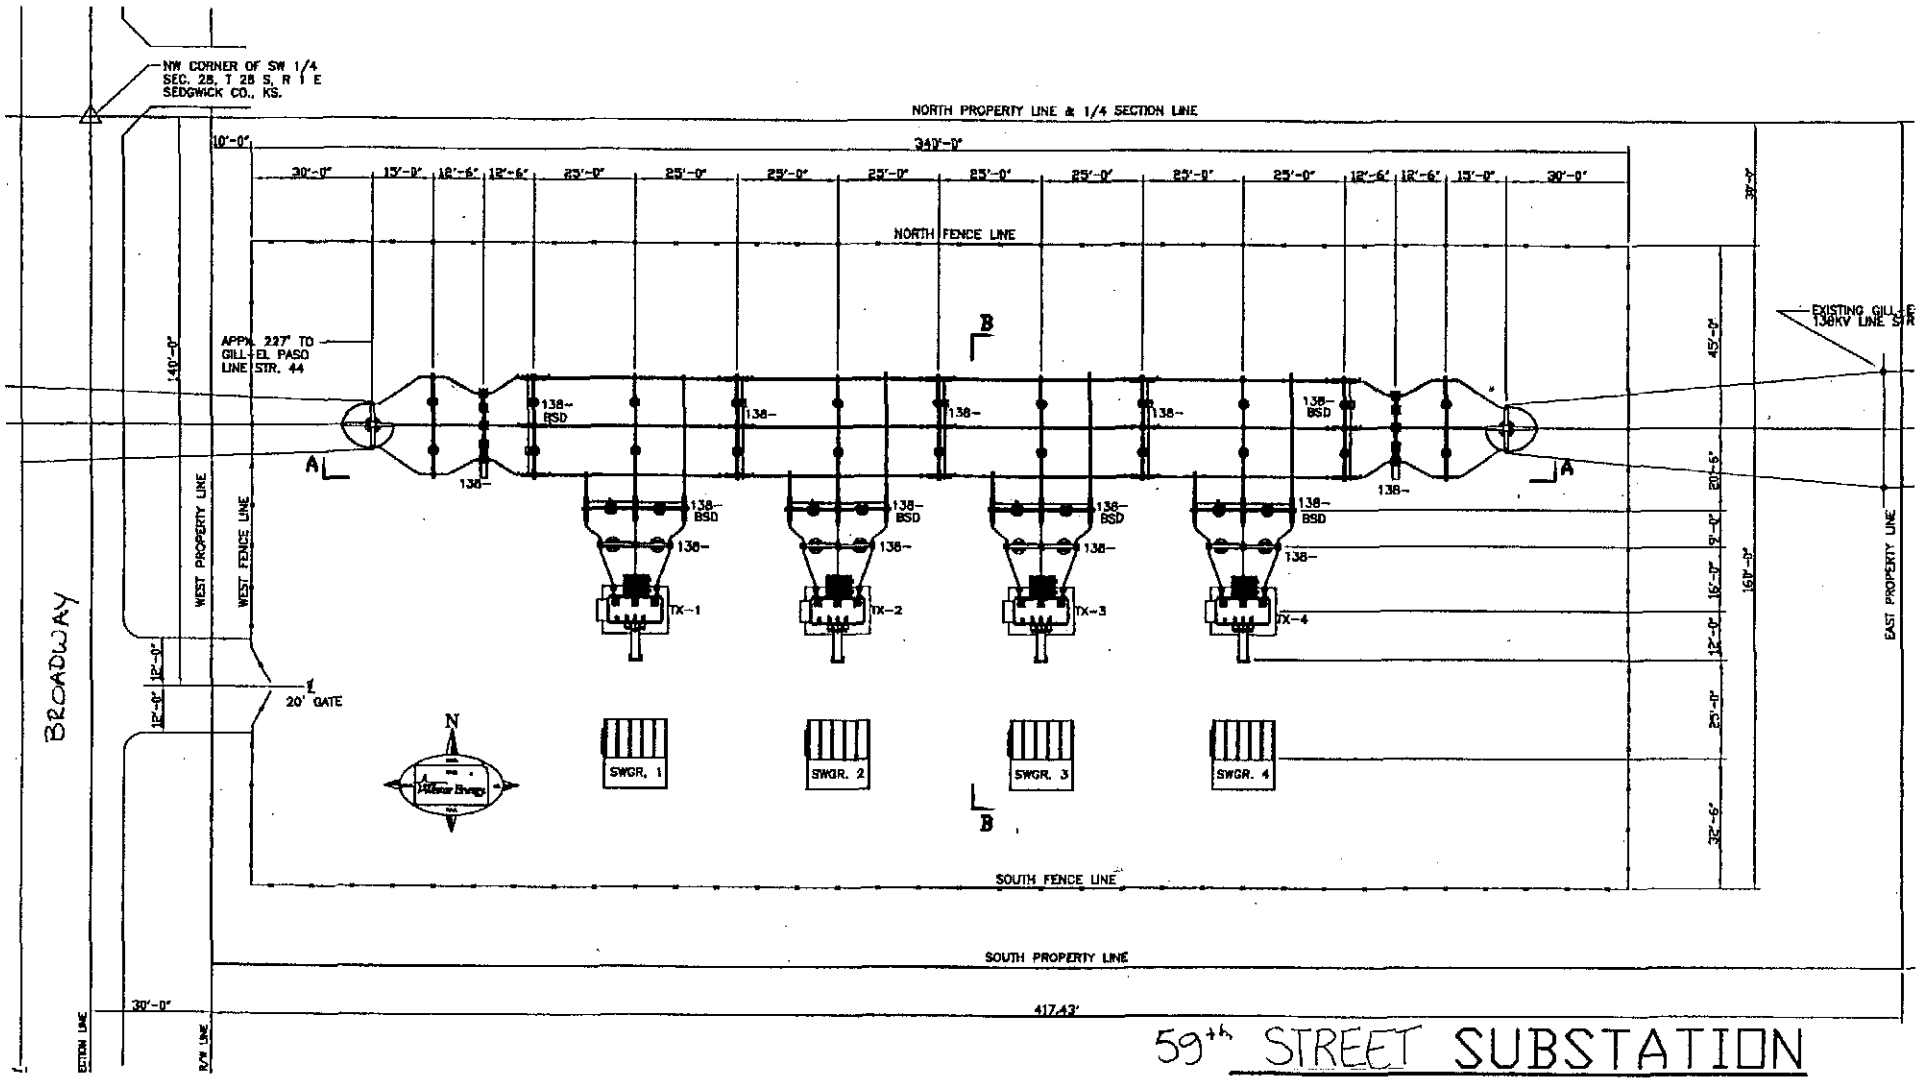

59th STREET SUBSTATION

PRELIMINARY LAYOUT