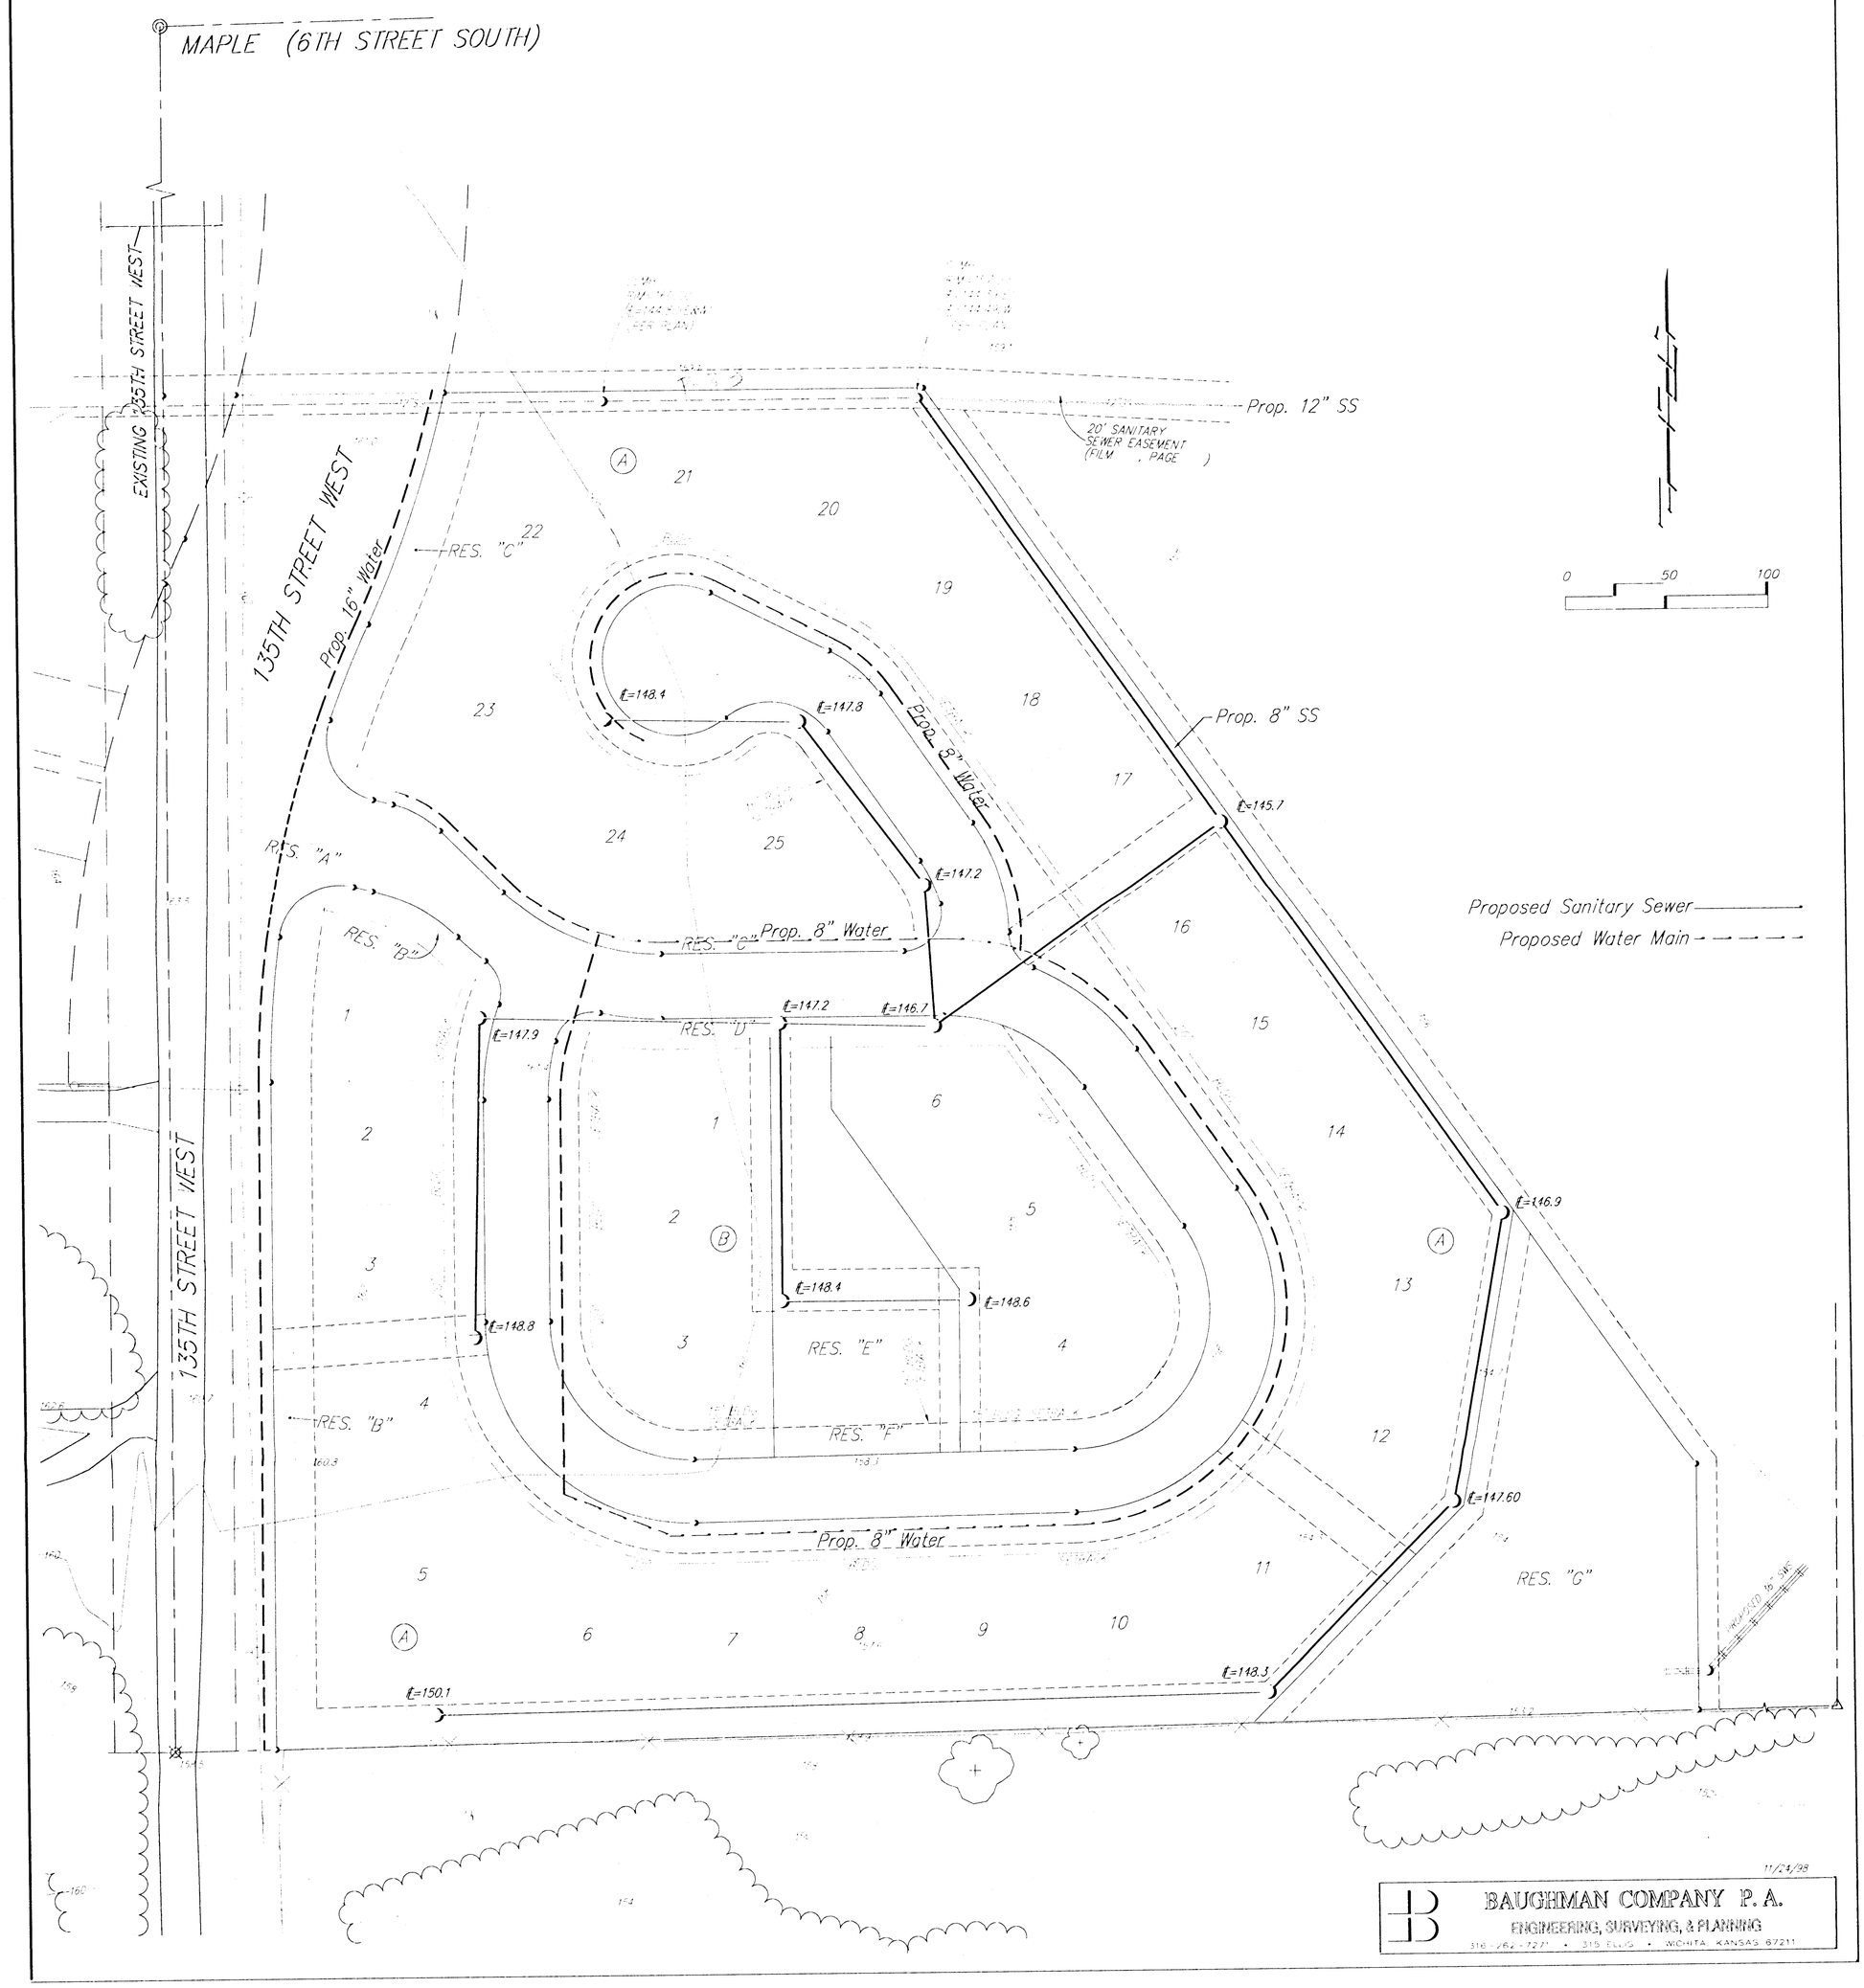UTILITY PLAN
AUBURN HILLS 9TH ADDITION
WICHITA, SEDGWICK COUNTY, KANSAS