DRAINAGE CONCEPT
BIG DOG MOTORCYCLES ADDITION
WICHITA, SEDGWICK COUNTY, KANSAS

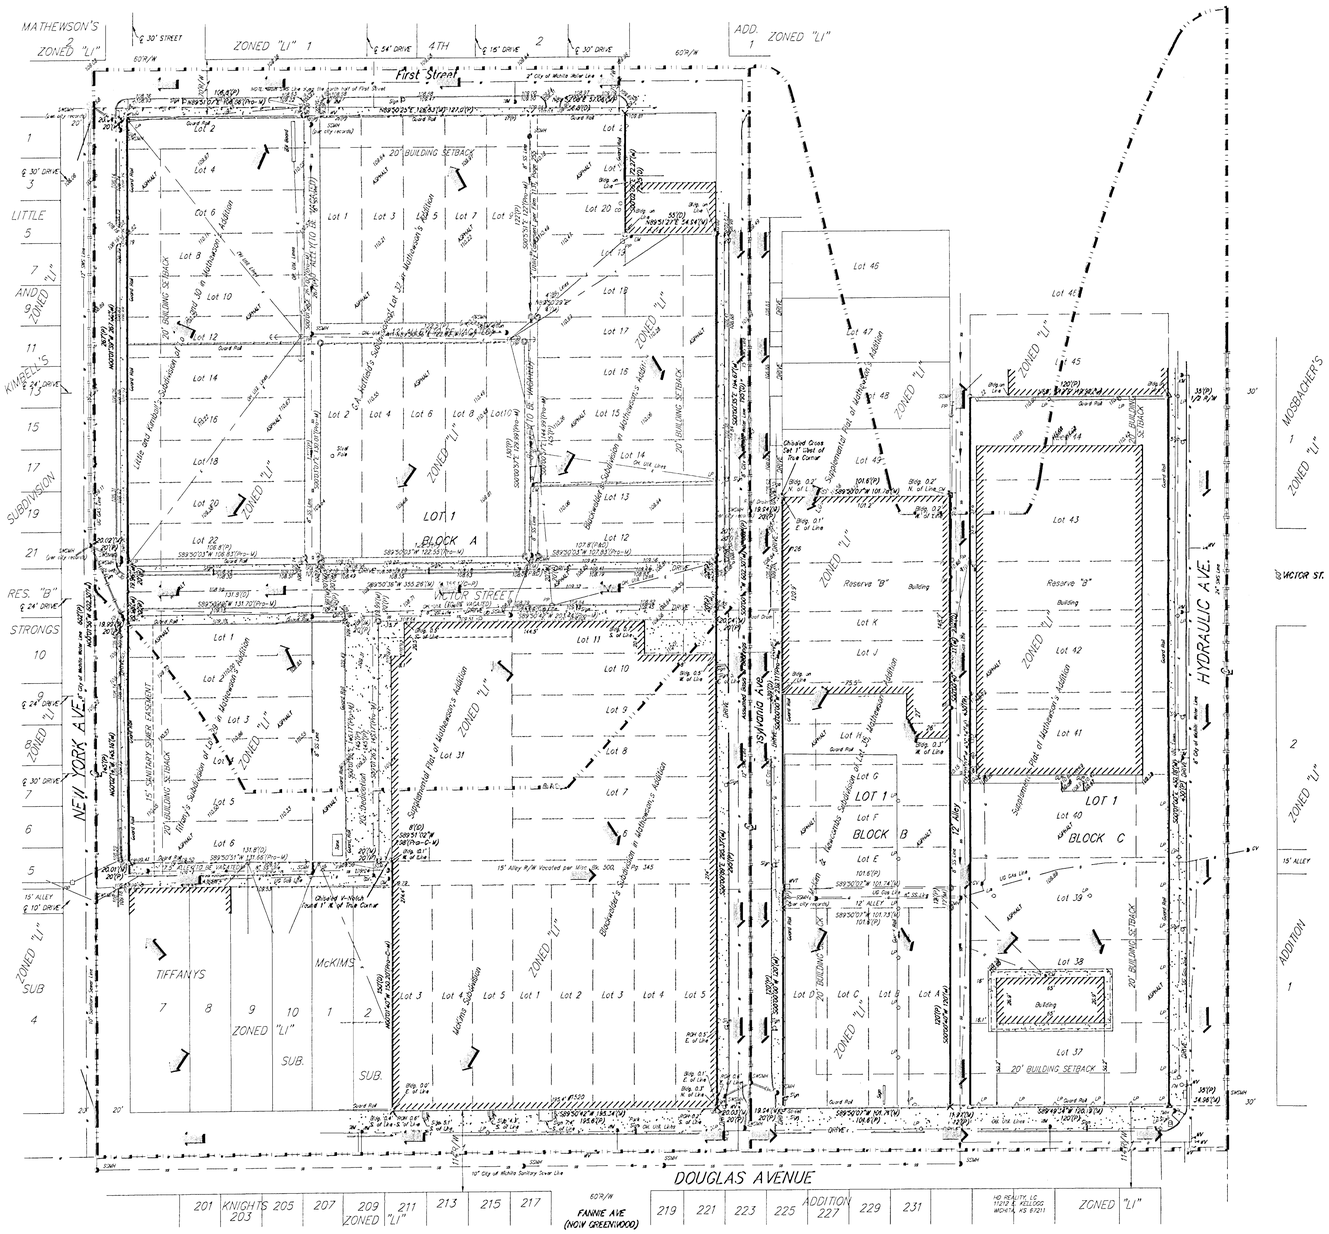

0 40 80

DATE OF PREPARATION: 23 MAY 2003
DATE OF TOPOGRAPHY: 20 MAY 2003

OWNER:
BIG DOG MOTORCYCLES, INC.
1520 E. DOUGLAS
WICHITA, KS. 67214
316-267-9121

BENCHMARK:
COW BENCHMARK: SW CORNER OF INTERSECTION, NW CORNER OF THE BASE OF TRAFFIC SIGNAL LIGHT.
30.10' WEST OF CENTER LINE
61.20' SOUTH OF CENTER LINE
ELEV. = 108.91 (CITY DATUM)

- CO = Cleanout
- DI = Drop Inlet
- EB = Electric Box
- EM = Electric Meter
- FH = Fire Hydrant
- GM = Gas Meter
- GV = Guy Anchor
- GV = Gas Valve
- LP = Light Pole
- PM = Power Pole
- SGP = Signal Pole
- SIGN = Sign
- SMH = Sanitary Sewer Manhole
- SWMH = Stormwater Sewer Manhole
- TMH = Traffic Manhole
- TP = Telephone Pole
- WM = Water Meter
- WV = Water Valve
- WVT = Water Vault

OH = Overhead
ROW = Road Right-of-Way
UG = Underground
U/E = Utility

Note: Stormwater runoff rates have not been calculated for this project. This "Drainage Concept" depicts the existing general flow patterns. Currently, the area is nearly 100% impervious. Construction efforts will not change the hydrologic conditions.

9 JUNE 2003

BAUGHMAN COMPANY P. A.
ENGINEERING, SURVEYING, & PLANNING
316-262-7271 • 315 ELLIS • WICHITA, KANSAS 67211
P:\BIGDOG\STORM\CLEAD\DWG\BIGDOGDR.DWG-1008