PRELIMINARY PLAT
CARCO ADDITION
TO SEDGWICK COUNTY, KANSAS

LOCATION MAP

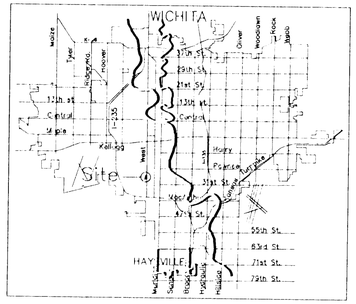

LEGEND

- set 5/8" rebar & "Armstrong" cap
- iron in fence
- found rail spike cap
- found rail spike & "Bulgner" cap
- found inscribed in concrete
- found inscribed in concrete
- measured distance
- plat distance
- calculated from measured distance
- property line
- center line
- easement line
- setback line
- underground utility
- wooden fence
- chainlink fence
- cable TV riser
- telephone riser
- fire hydrant
- elec. transformer
- air conditioner
- power pole
- manhole
- light pole
- gas meter
- gas valve
- water meter
- water valve
- coniferous tree
- deciduous tree

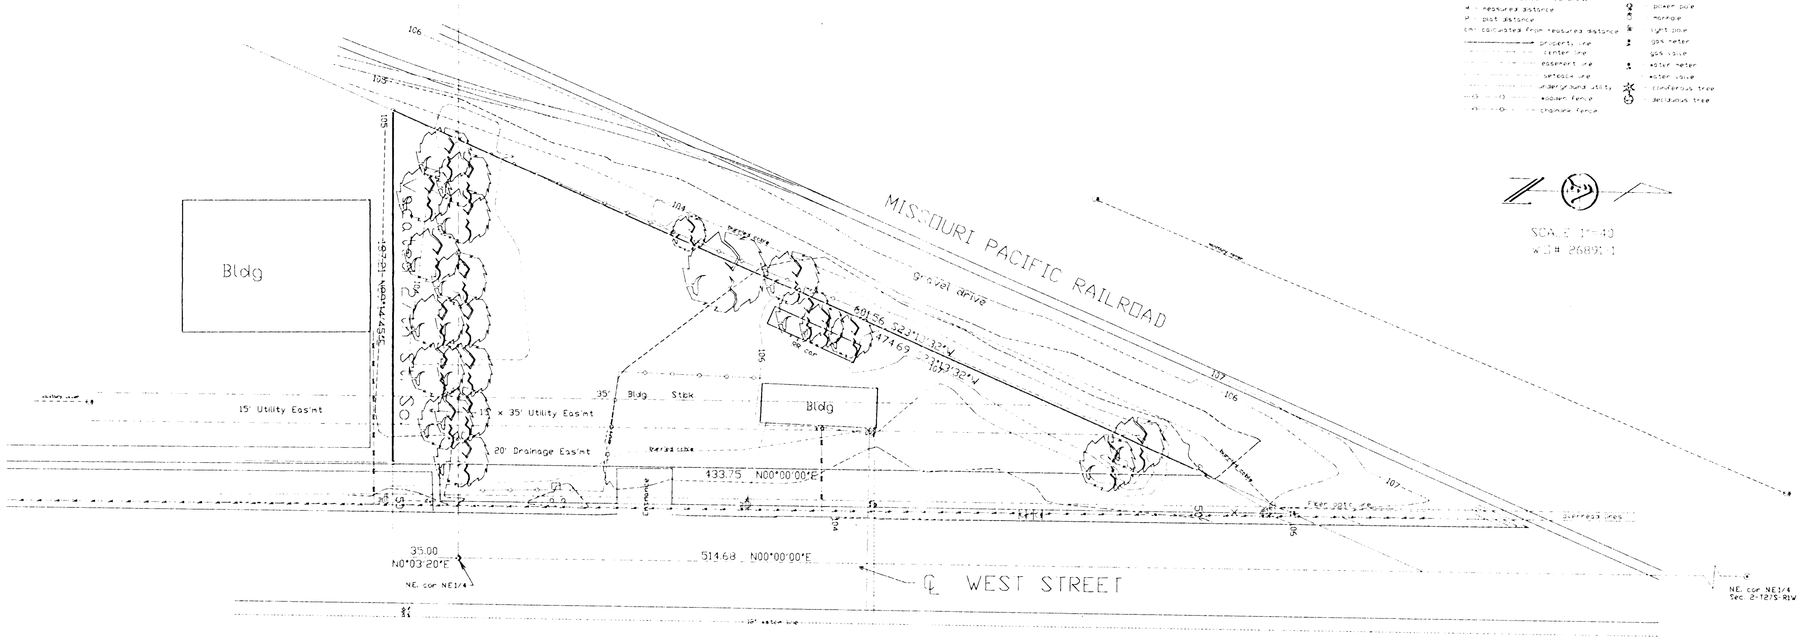

250 N. MATHESON
WICHITA, KANSAS
PH - (316) 263-0032
FAX - (316) 263-0032

ARMSTRONG LAND SURVEY, P.A.