PRELIMINARY PLAT
CAREY ACRES
ADDITION TO SEDGWICK COUNTY, KANSAS

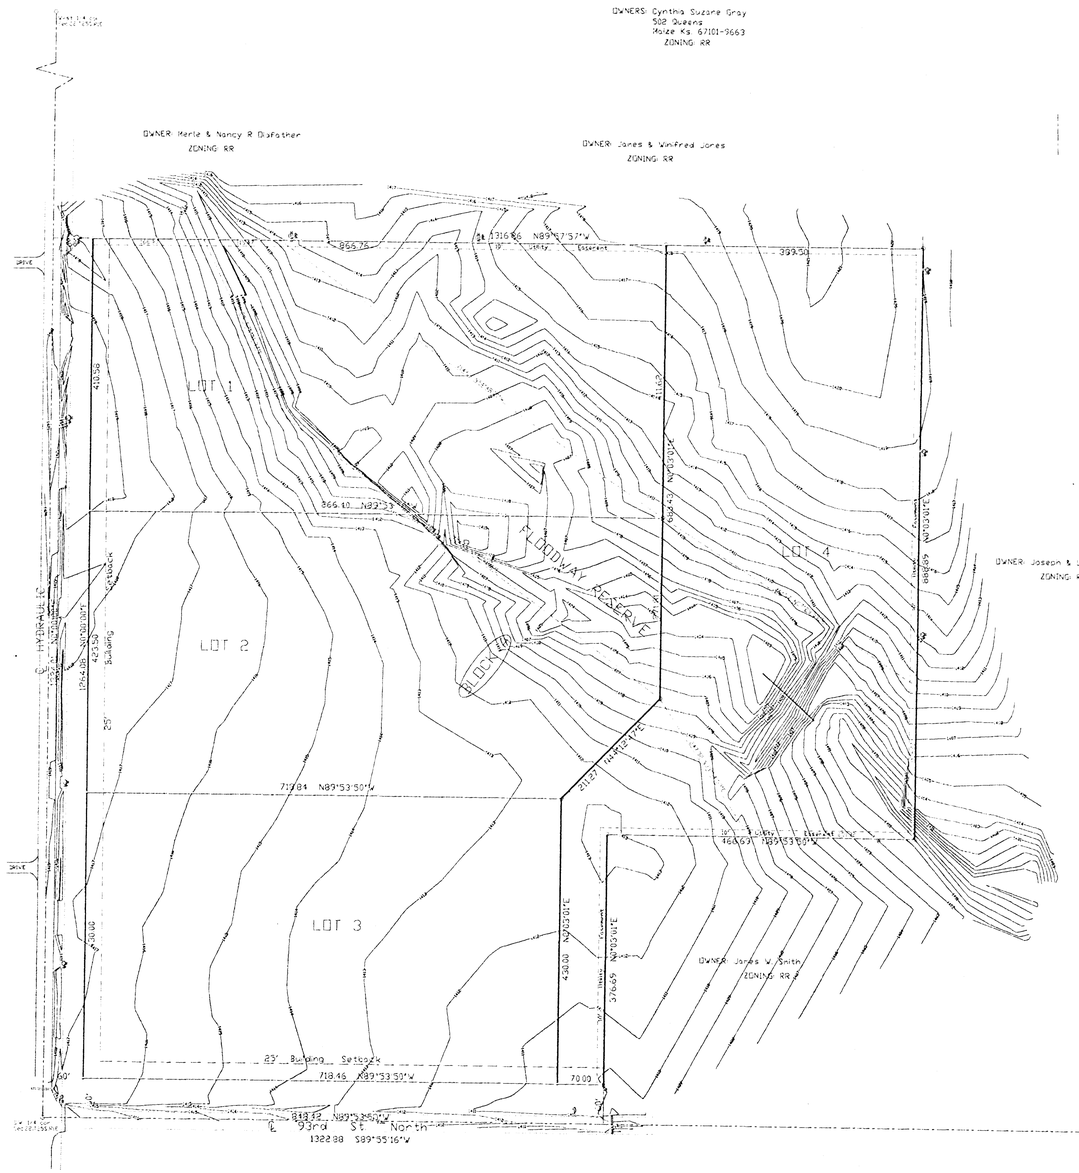

BM - RR spike in PP east side of Hydraulic and north of Coliseum Dr. Elev.=1417.79

LOCATION MAP

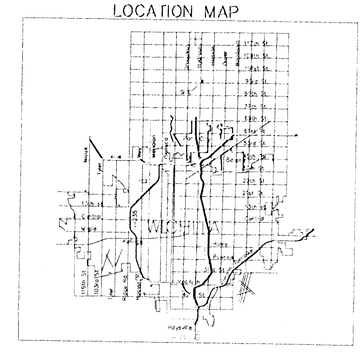

LEGEND

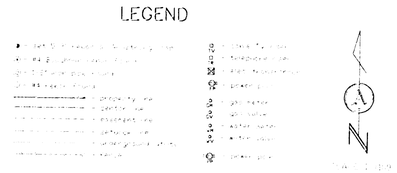

ARMSTRONG LAND SURVEY, P.A.
1601 E. HARRY
WICHITA, KANSAS 67211
PH - (316) 263-0082
FAX - (316) 263-0082