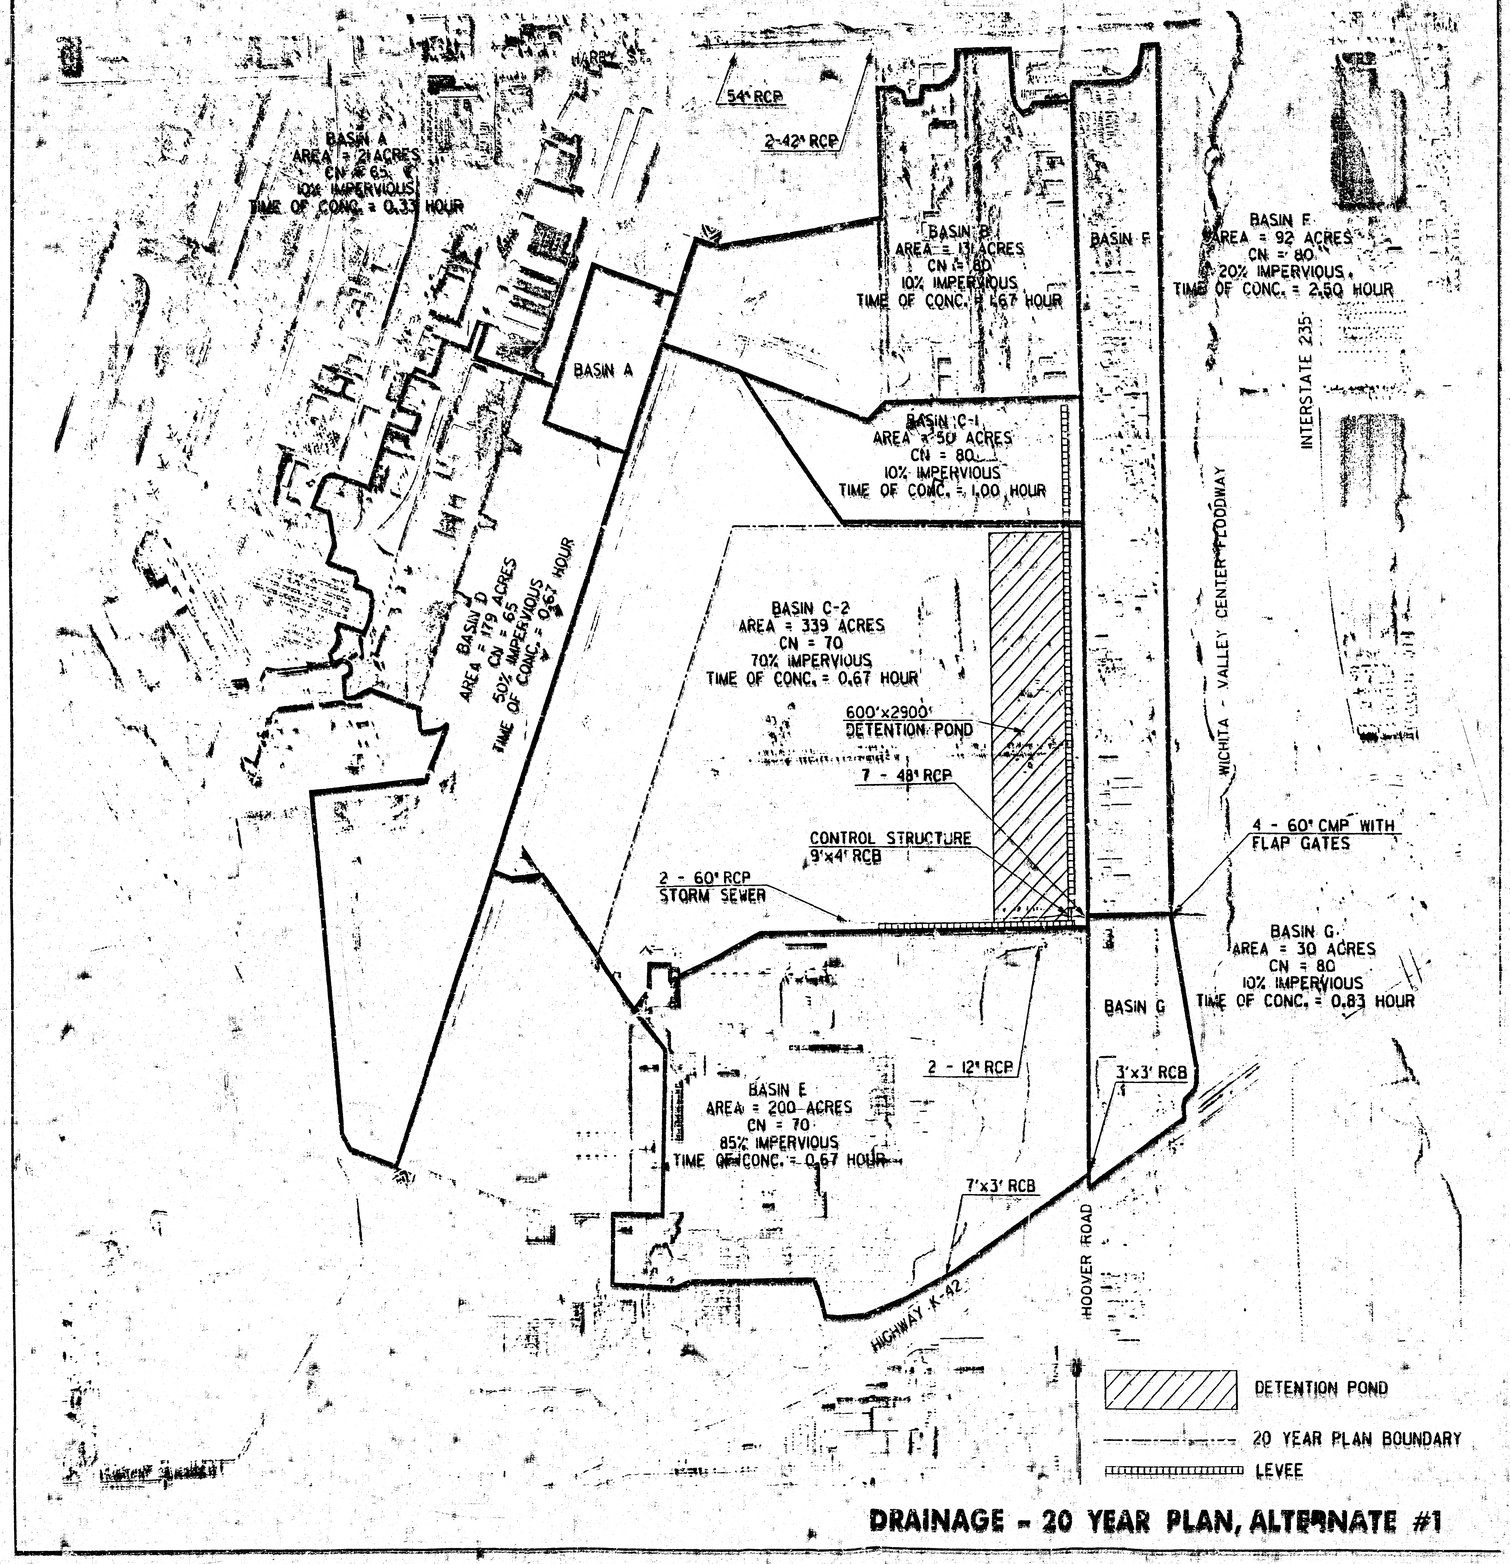

DRAINAGE - 20 YEAR PLAN, ALTERNATE #1

PLACED FROM THE BEST AVAILABLE COPY