DRAINAGE PLAN
ABERDEEN COMMERCIAL ADDITION
WICHITA, SEDGWICK COUNTY, KANSAS

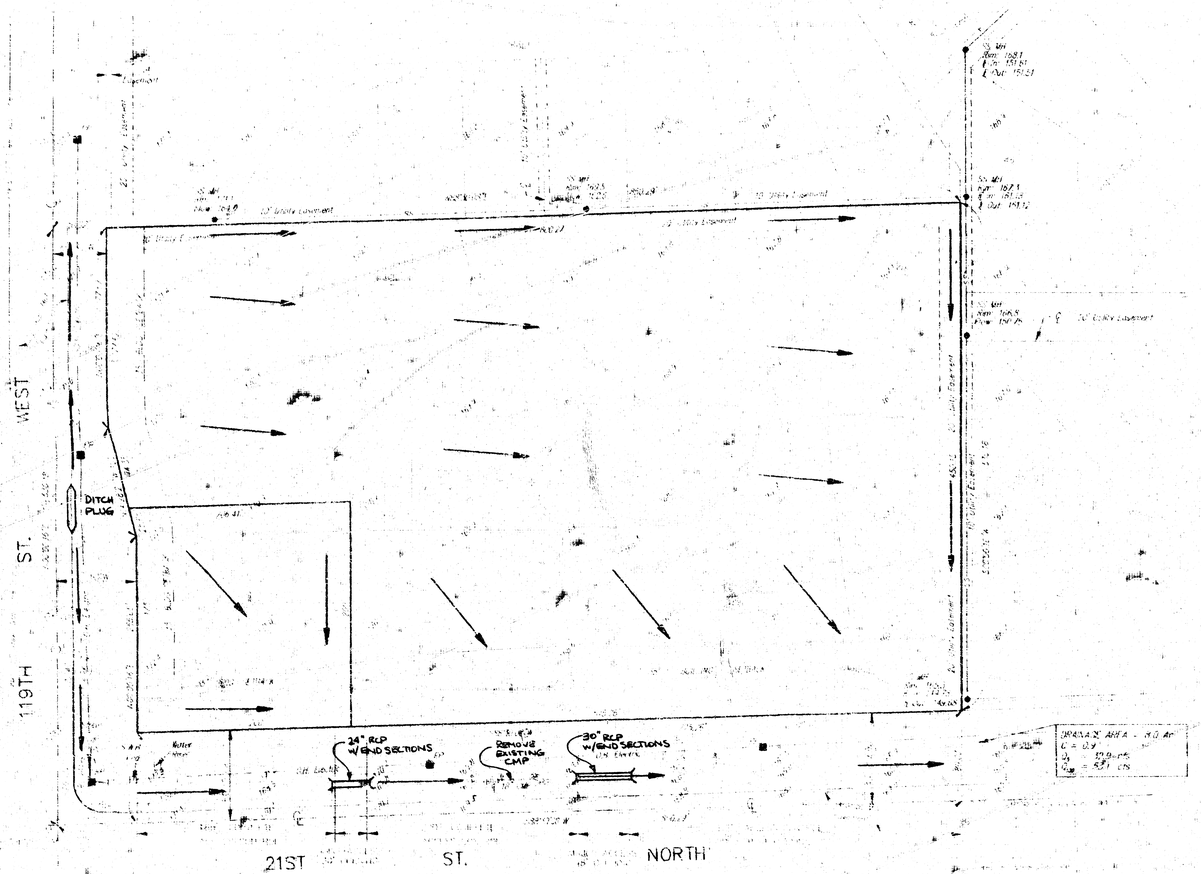

OWNER:

LEGAL DESCRIPTION:

BENCH MARK:

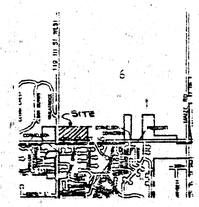

VICINITY MAP

Mar 19, 1985

BAUGHMAN COMPANY P.A.
ENGINEERING, SURVEYING, & PLANNING