DRAINAGE PLAN

ASCENSION LUTHERAN CHURCH 2ND ADDITION

WICHITA, SEDGWICK COUNTY, KANSAS

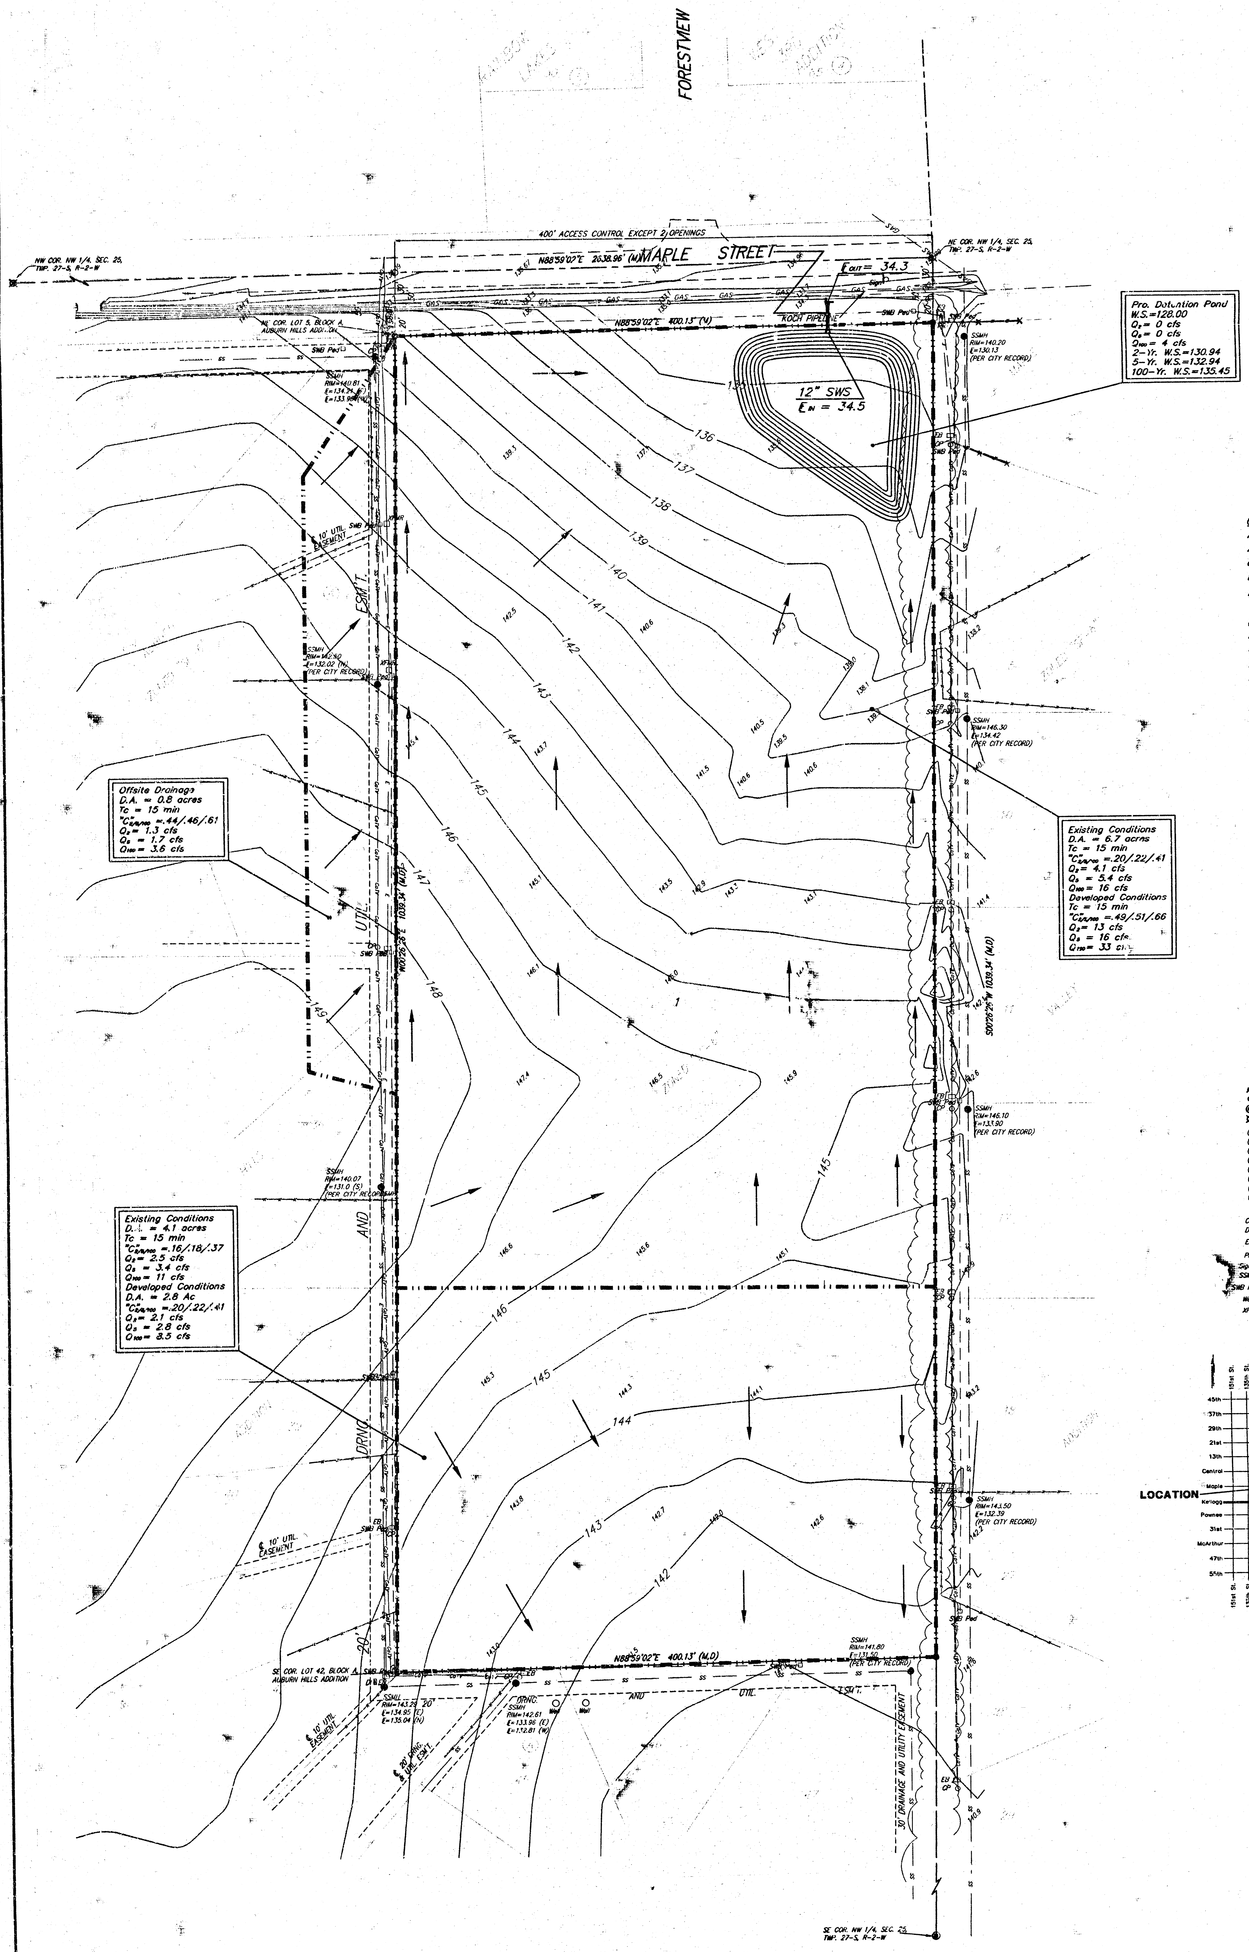

OWNER:
Ascension Lutheran Church
Attention: Pastor Saltl
842 N. Tyler Road
Wichita, KS 67212
Ph: (316) 722-4694

LEGAL DESCRIPTION:
The north 1089.00 feet of the east 400.00 feet of the NW 1/4 of Sec. 25, Twp. 27-S, R-2-W of the 6th P.M., Sedgwick County, Kansas.

BENCHMARK:
COW benchmark SE corner hubguard on Forestview, 86.00 North of centerline of Maple. Elev.=135.66 City Datum

Drainage Note:
Soil Type: Vanoss (B) / Hydrologic Group "B"

0 50 100

= 1/4 REBAR W/ "BAUGHMAN" CAP (FOUND)
● = 1/4 REBAR W/ "BAUGHMAN" CAP (SET)
◉ = 4"X4" STONE (FOUND)
⊠ = 3/4" IRON IN THIMBLE(FOUND)
(M) = MEASURED
(D) = DESCRIBED
(P) = PLATTED
(C) = CALCULATED
(C-P) = CALCULATED PER PLATTED INFO.
(C-D) = CALCULATED PER DEED INFO.
(DESD) = DEED DESCRIPTION
(C-DESC) = CALCULATED FOR TRACT DESCRIPTION

CP ○ = Cable TV Pedestal
Dr ▭ = Drop Inlet
EB ▭ = Electric Box
PP □ = Power Pole
Sign ⚲ = Sign
SSMH ● = Sanitary Sewer Manhole
SWB Ped □ = Southwestern Bell Pedestal
Meter ○ = Gas Meter
XFMR □ = Transformer

LOCATION

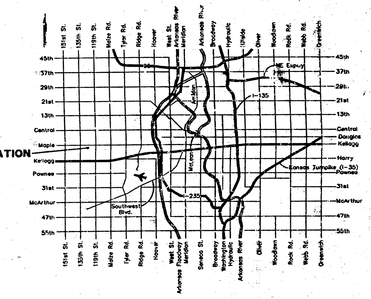

7 AUGUST 2000

BAUGHMAN COMPANY P.A.
ENGINEERING, SURVEYING, & PLANNING
316-267-7271 • 315 ELLIS • WICHITA, KANSAS 67211
E-MAIL: BAUGHMAN@SKYLINE.NET