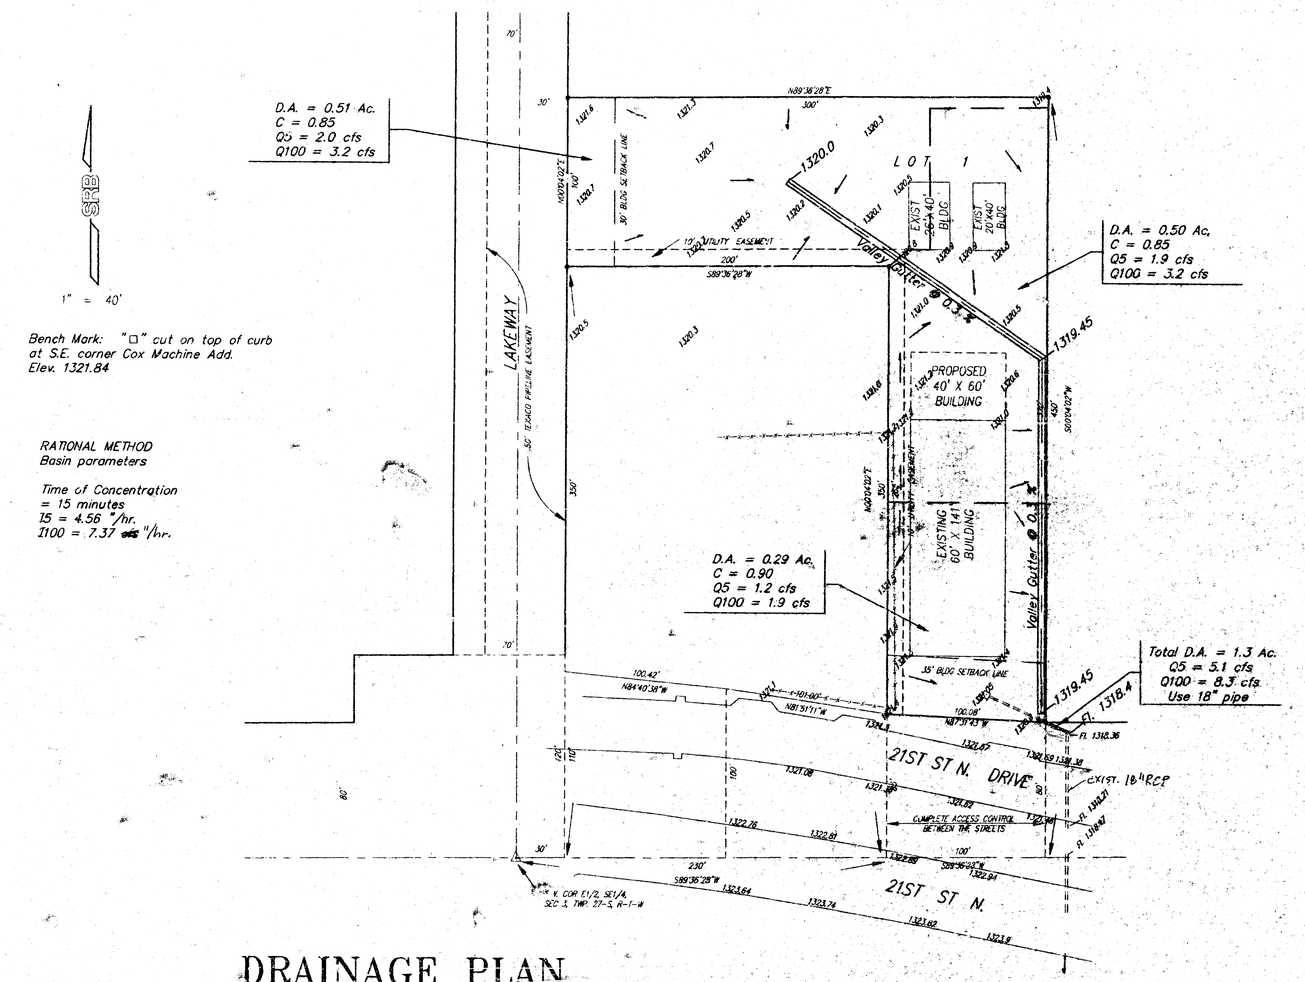

DRAINAGE PLAN

COX MACHINE ADDITION

WICHITA, SEDGWICK COUNTY, KANSAS

SRB 847 SOUTH HILLSIDE 316-652-7754
WICHITA, KANSAS 67211 FAX 652-7932
SAVOY, RUGGLES & BOHM, P.A.
ENGINEERING & SURVEYING

3-16-94