HOLLYWOOD SQUARE ADDITION
(Drainage)

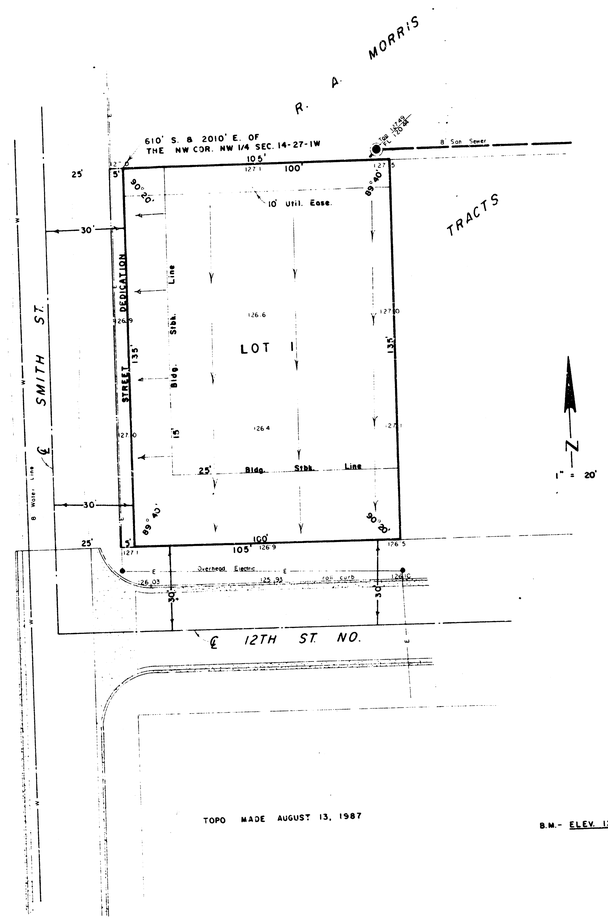

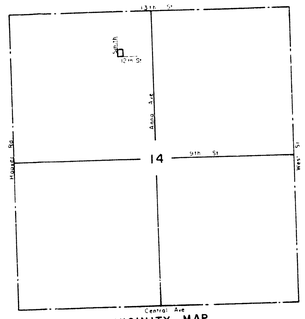

VICINITY MAP
1" = 1000'

SKETCH PLAT

HOLLYWOOD SQUARE

FOR: RAY K. CLARK
1456 MORGANTOWN
WICHITA, KANSAS 67212

LOT GRADING PLAN

GRADE LOT TO DRAIN TO STREETS AS SHOWN BY ARROWS.

LOWELL D. HIGH, L.S.
1542 S. ST. FRANCIS
WICHITA, KANSAS 67211

TOPO MADE AUGUST 13, 1987

B.M.- ELEV. 127.49 - E. RIM OF MANHOLE LOCATE 4' N. & 5' W. OF NE CORNER OF PROPERTY.