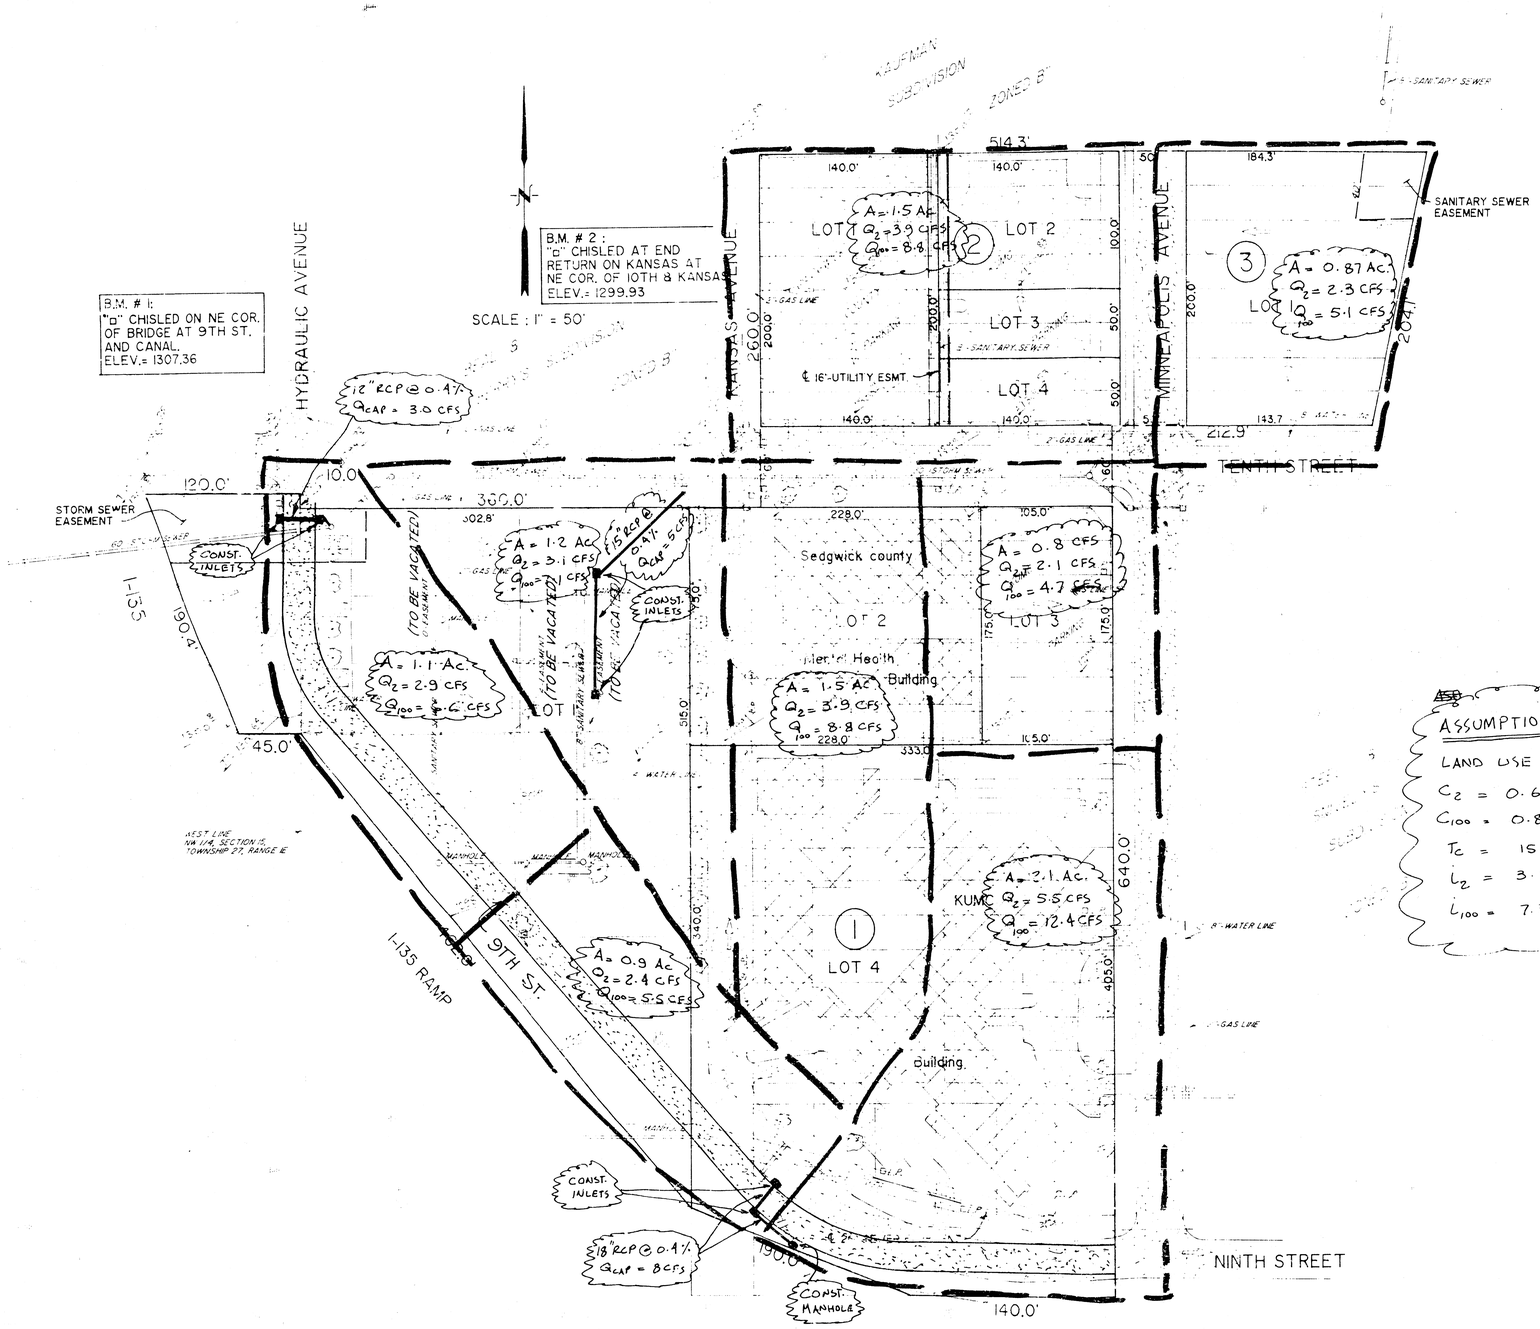


PROPERTY DESCRIPTION:

[illegible]

(NOTE: THIS PROPERTY DESCRIPTION WILL BE REVISED UPON COMPLETION OF FIELD SURVEY AND FINAL PLAT.)

TOTAL AREA OF PLAT = 10 ACRES

TOTAL NUMBER OF LOTS = 9

NAME OF SUBDIVISION: [illegible]

ASSUMPTIONS:

LAND USE : EDUCATIONAL

$C_2$ = 0.63

$C_{100}$ = 0.80

$T_c$ = 15 MIN.

$i_2$ = 3.83 "/HR.

$i_{100}$ = 7.37 "/HR.

# DRAINAGE PLAN

9/15/93 B.K.

| Revisions | | | |
|---|---|---|---|
| Symbol | Descriptions | Date | Approved |
| | | | |
| | | | |
| | | | |

MUNICIPAL ENGINEERS
Civil Engineers & Land Surveyors
254 Laura, Suite 201
Wichita, Kansas 67211

Designed by: B.K.

Drawn by: M.W.

Checked by:

Submitted by: B.K.

PRELIMINARY PLAT
KUMC FIRST ADDITION
WICHITA, KANSAS

Scale: 1" = 50'

Date: 3-20-91

Dwg. No.: 90-36-01

Sheet number: 1

ENGINEERS COPY

THIS PLAT APPROVED BY THE SUBDIVISION COMMITTEE ON 5/14/91 SUBJECT [illegible]