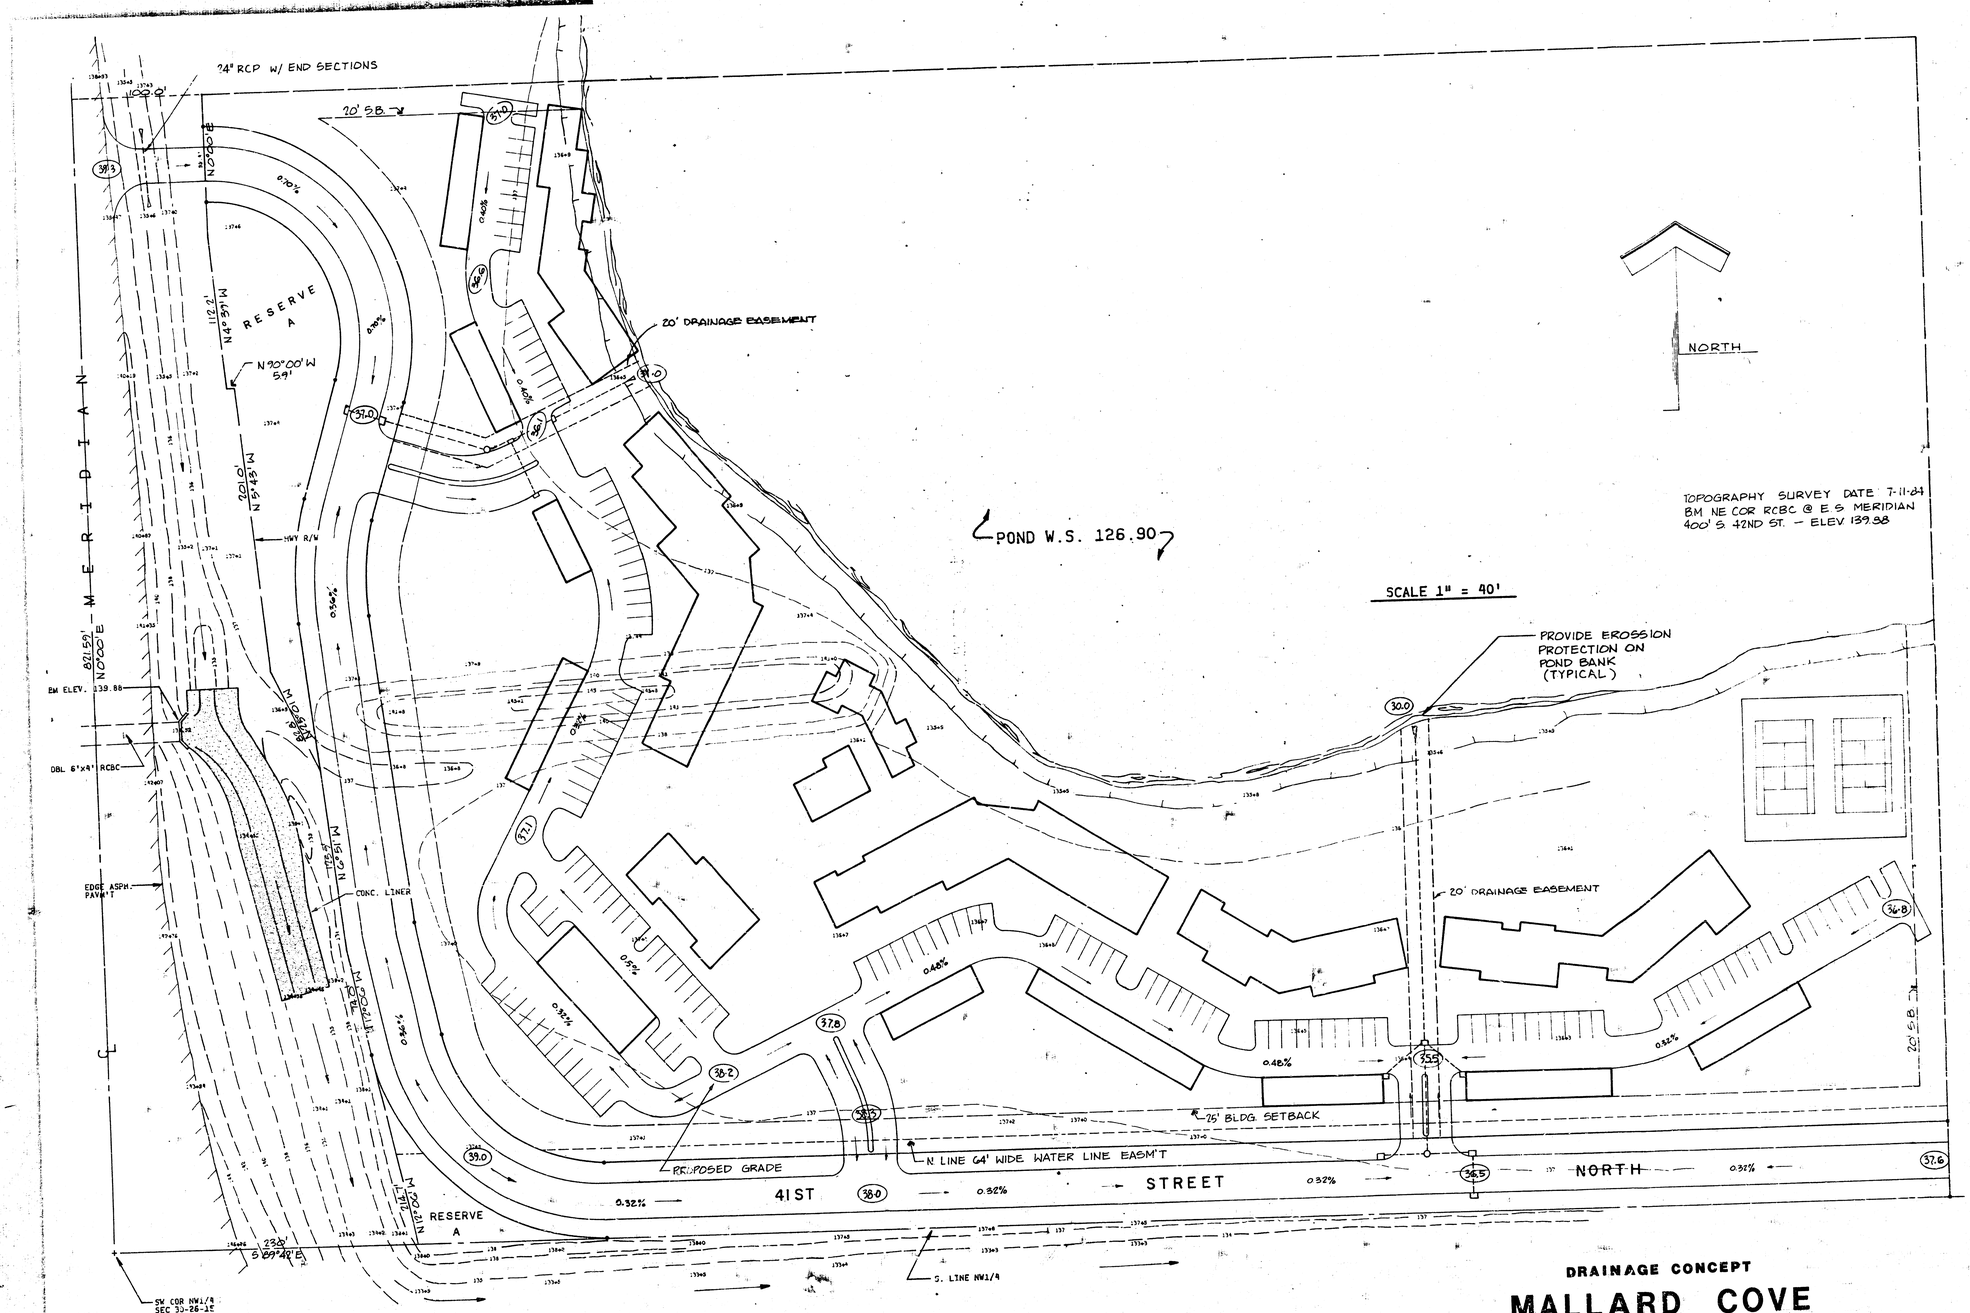

DRAINAGE CONCEPT

MALLARD COVE

DATE: OCT. 18, 1984

REVISED DEC. 2, 1984

POE & ASSOCIATES OF KANSAS, INC.
CONSULTING ENGINEERS