



DATE	
BY	
PLAN	CHECKED BY NOTED BY
NO.	

- NOTES
1. All elevations City of Wichita Datum.
 2. All construction methods & materials shall conform to City of Wichita Standard Specifications.
 3. All disturbed areas, except the channel bottom, shall be seeded, fertilized and mulched in accordance with City specifications.

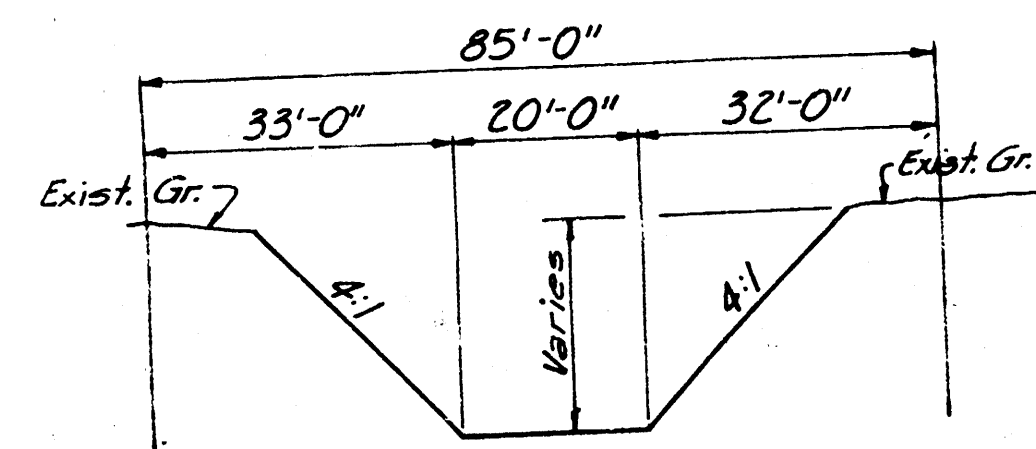


TYPICAL CHANNEL SECTION
Sta. 7+50 to Sta. 14+00

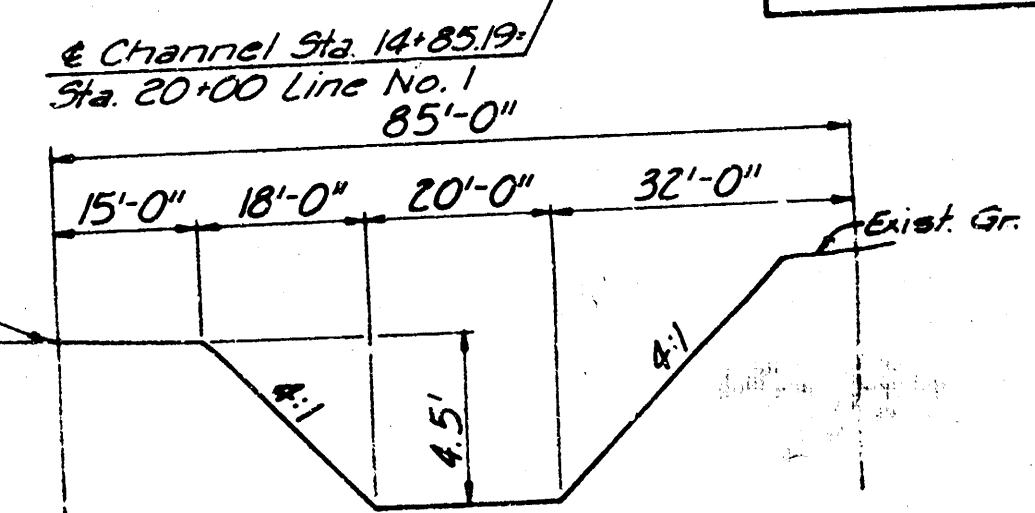


TYPICAL CHANNEL SECTION
Sta. 14+50 to Sta. 19+13

BM- Chis "4" NW Cor. Lot 1, Blk. 1 Northborough
2nd Add. Elev. = 210.23


DATE	
BY	
PROFILE	CHECKED BY NOTED BY
NO.	

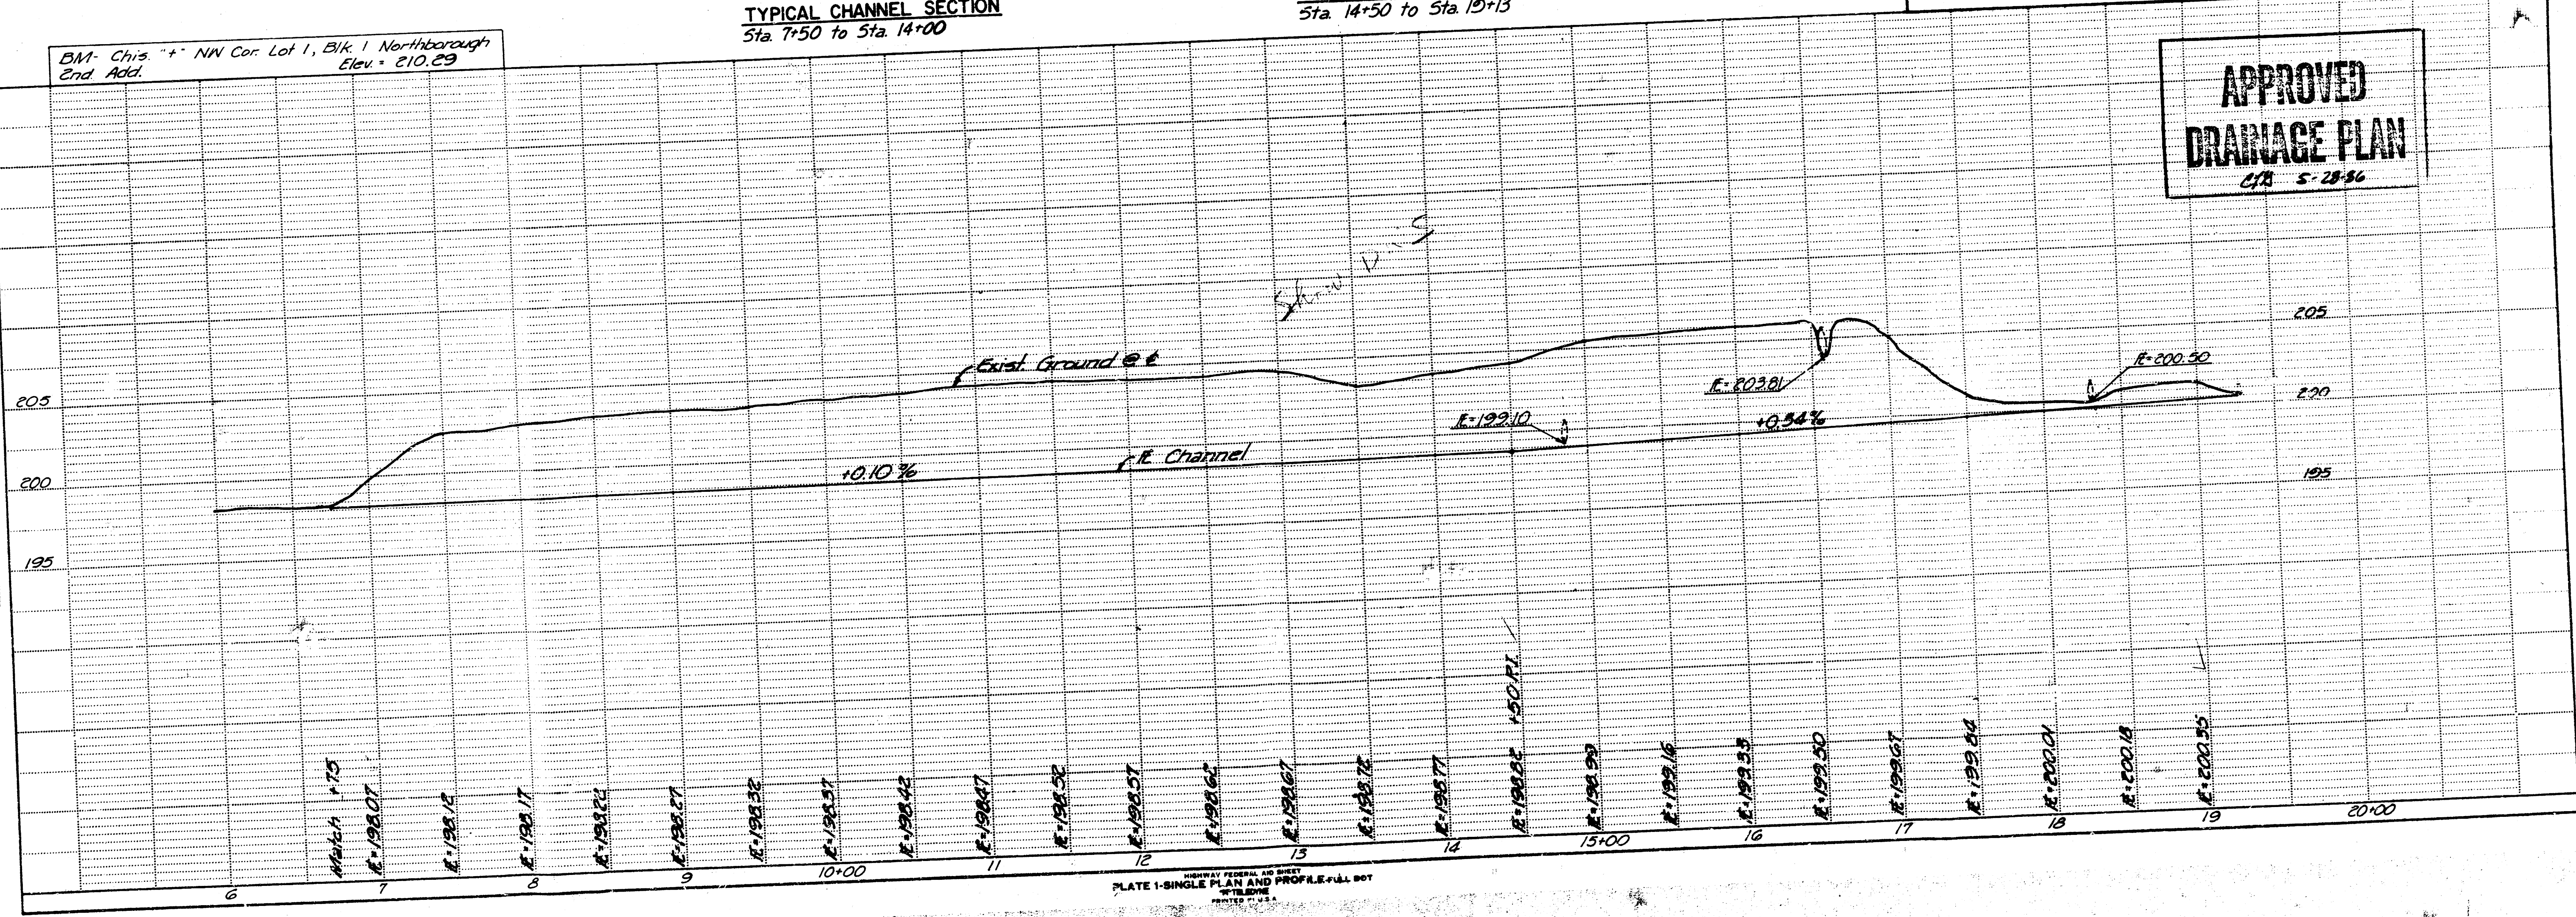


NORTHBROOK SECOND ADDITION
(Drainage)

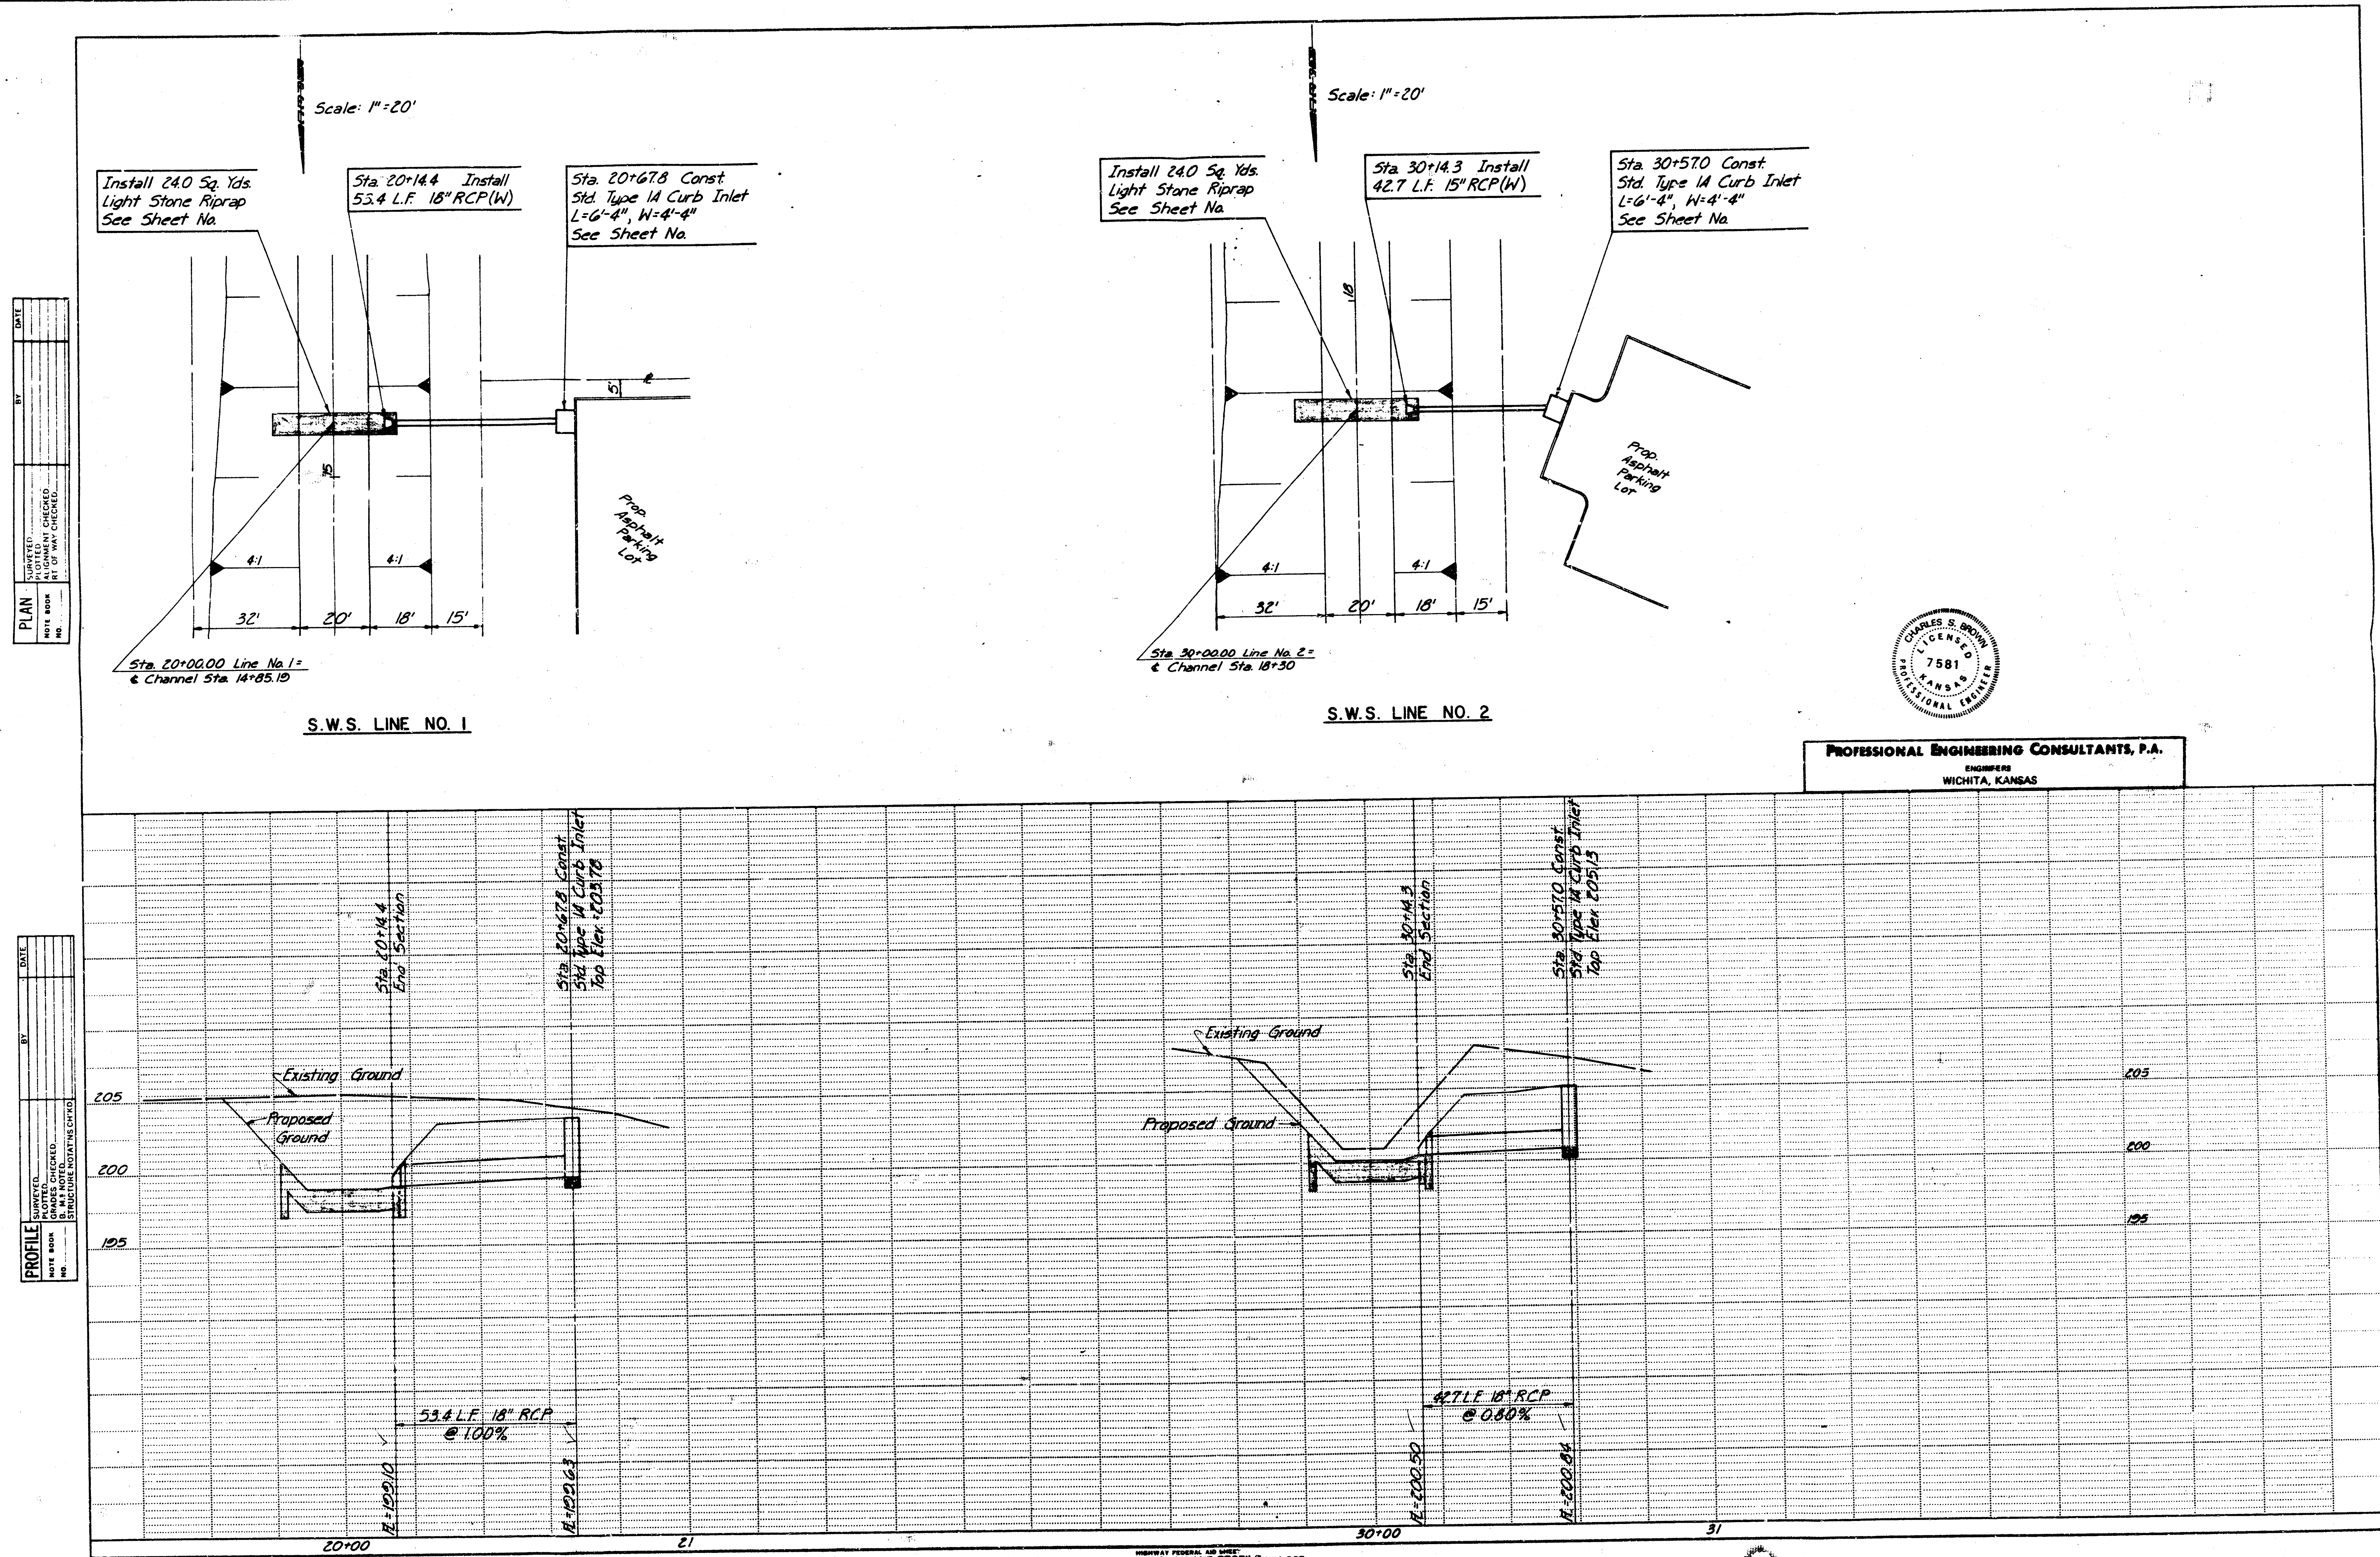


NORTHBOROUGH SECOND ADDITION
(Drainage)

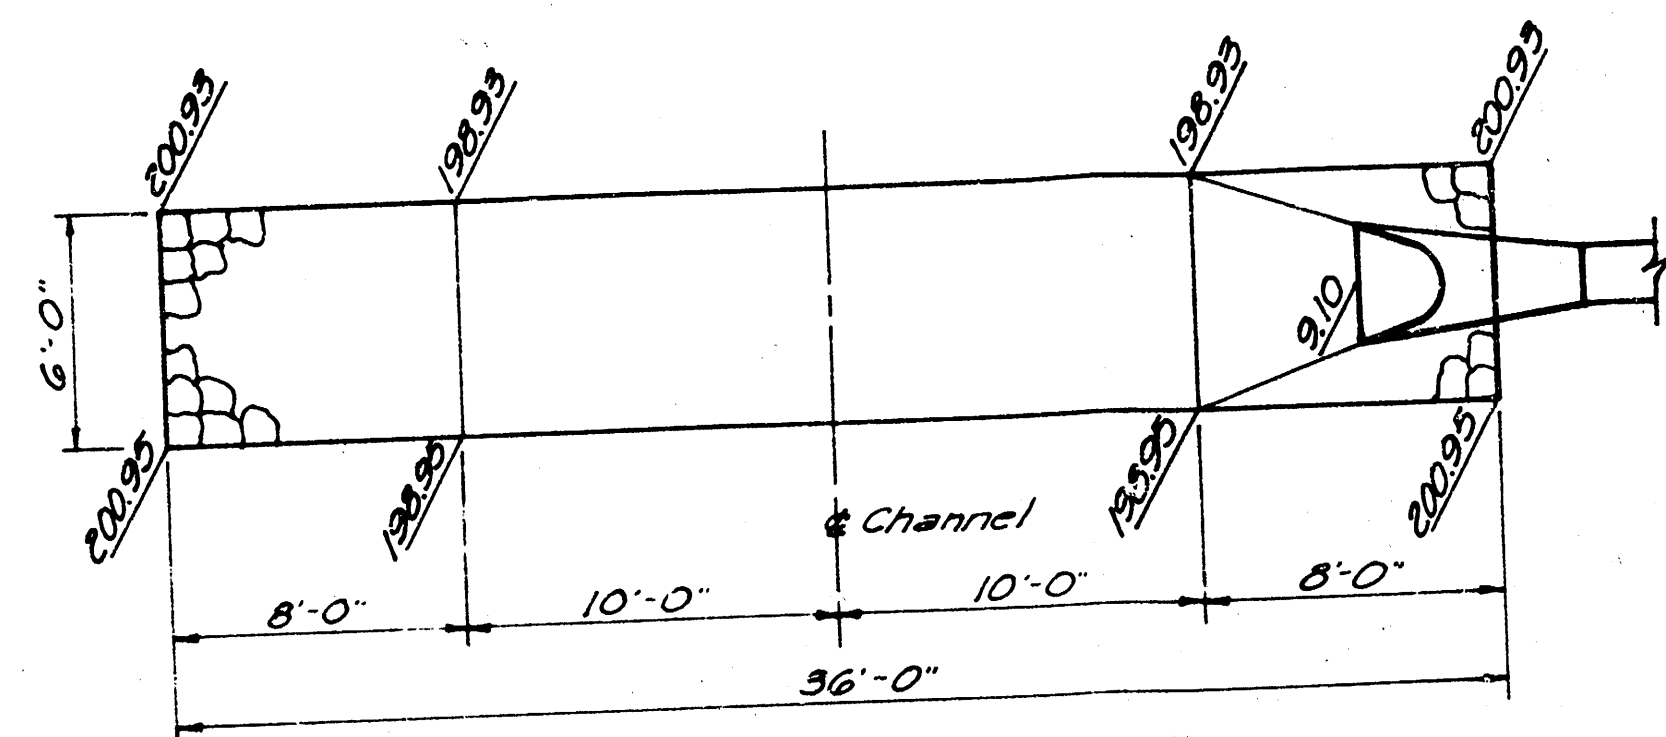


RIPRAP DETAILS
Channel Sta. 14+85.19

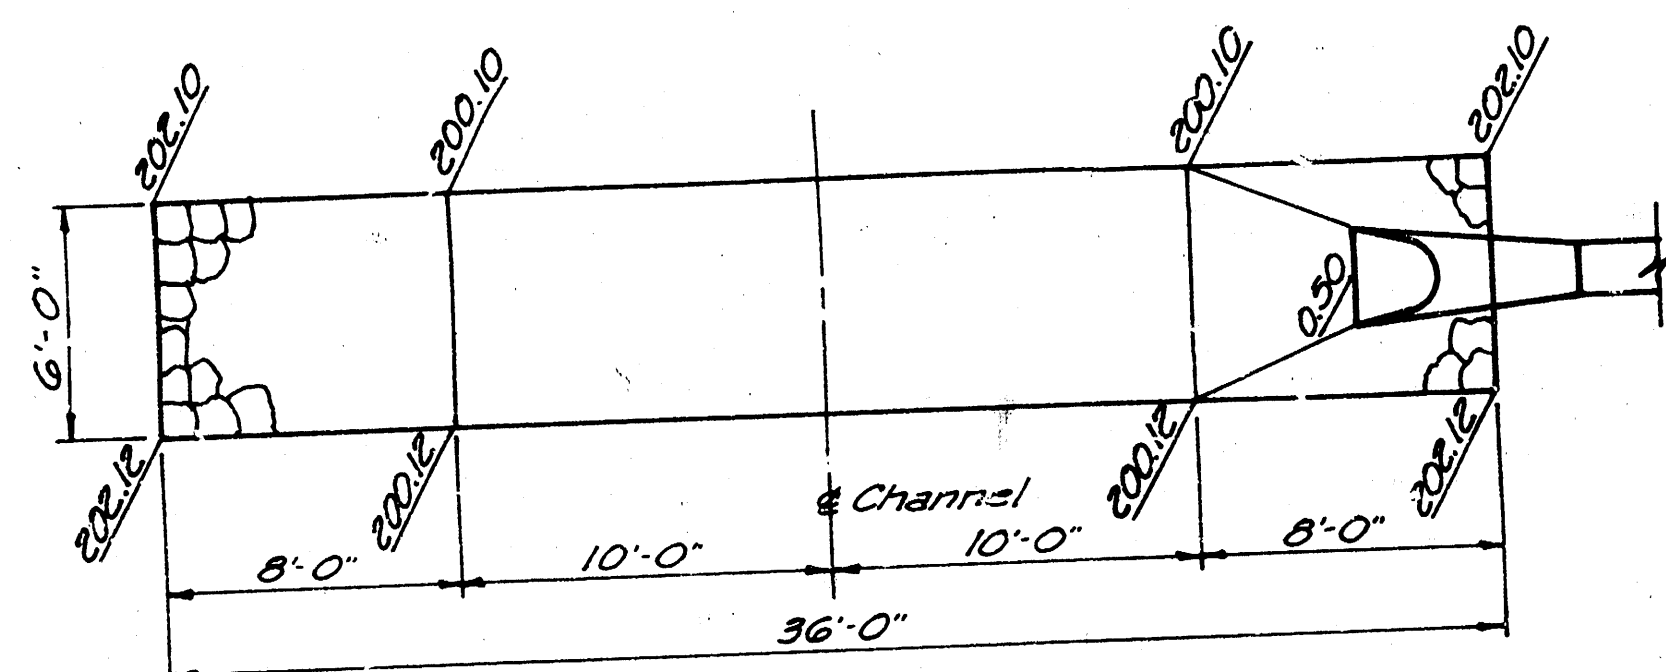


RIPRAP DETAILS
Channel Sta. 18+30

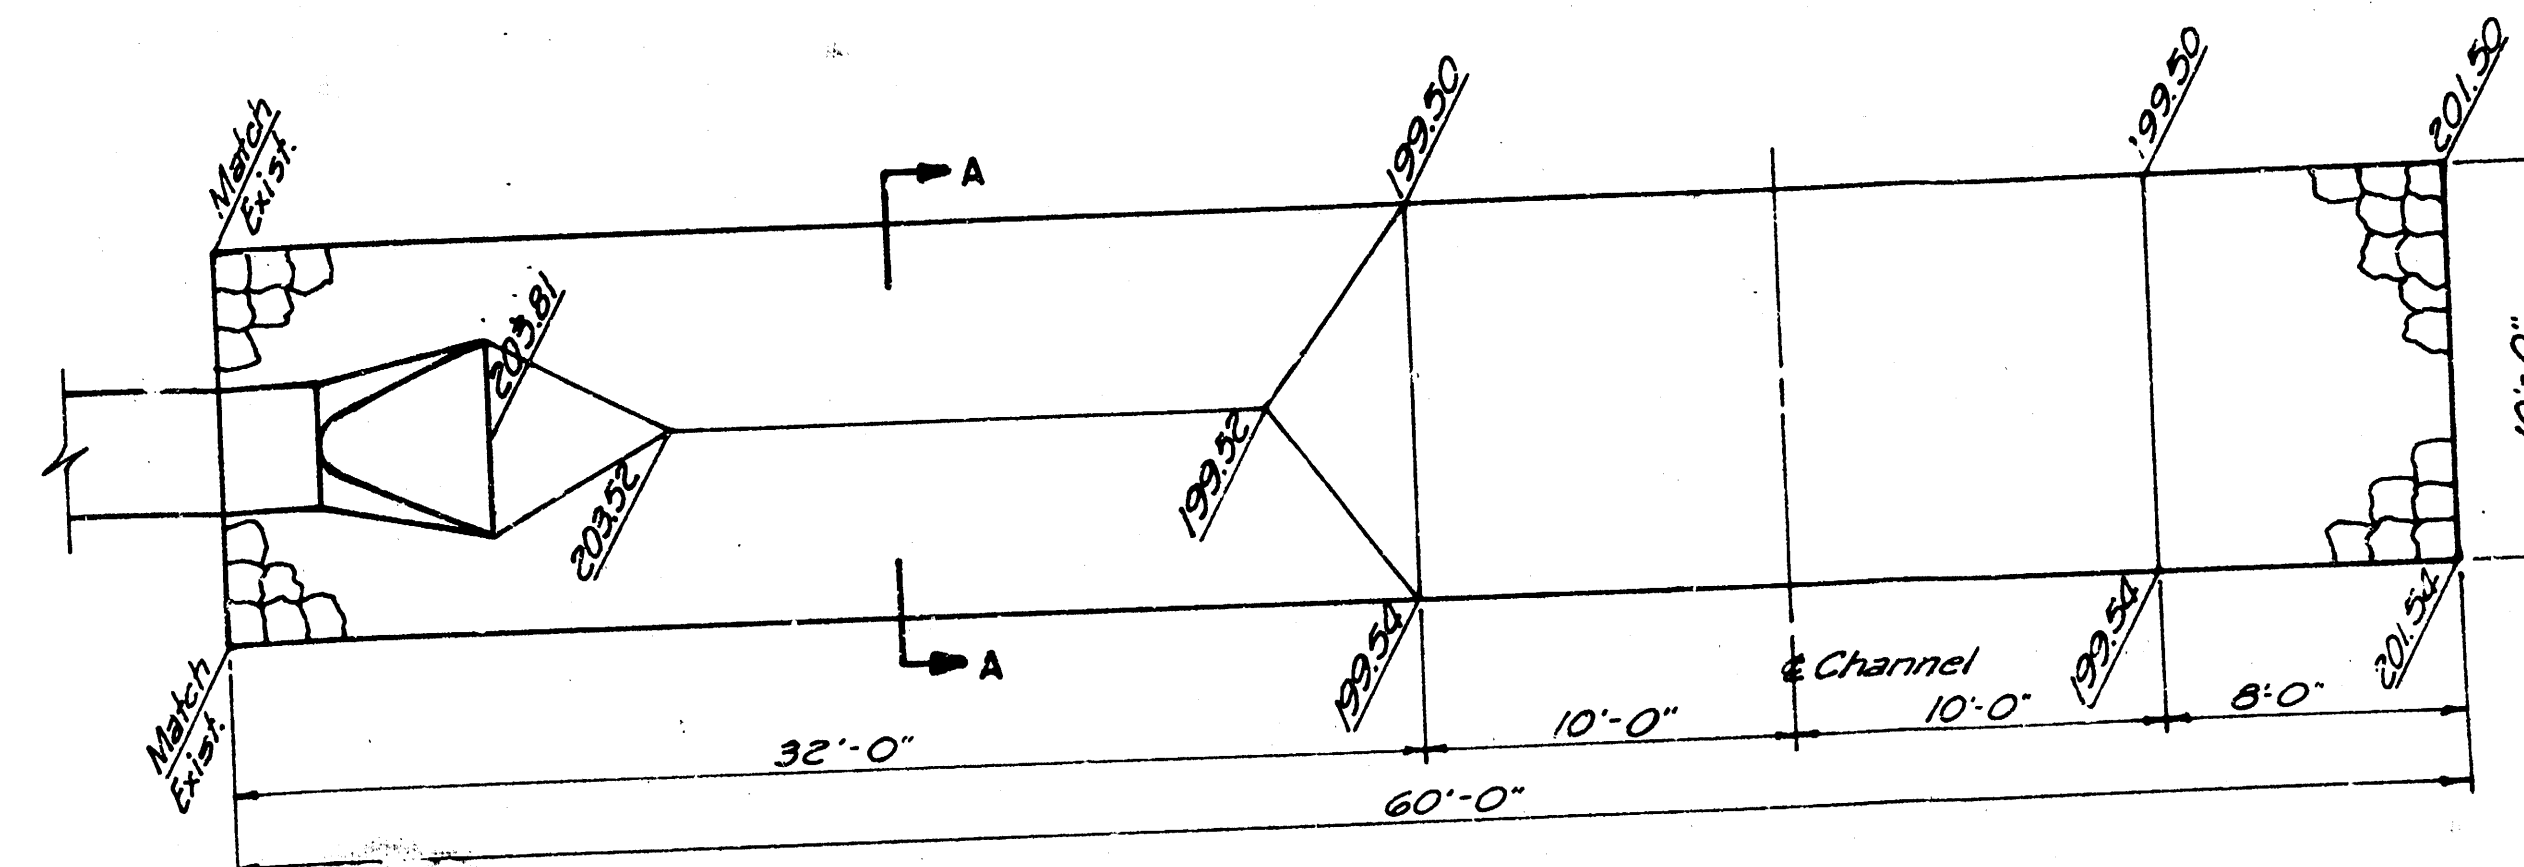


RIPRAP DETAILS
Channel Sta. 16+56

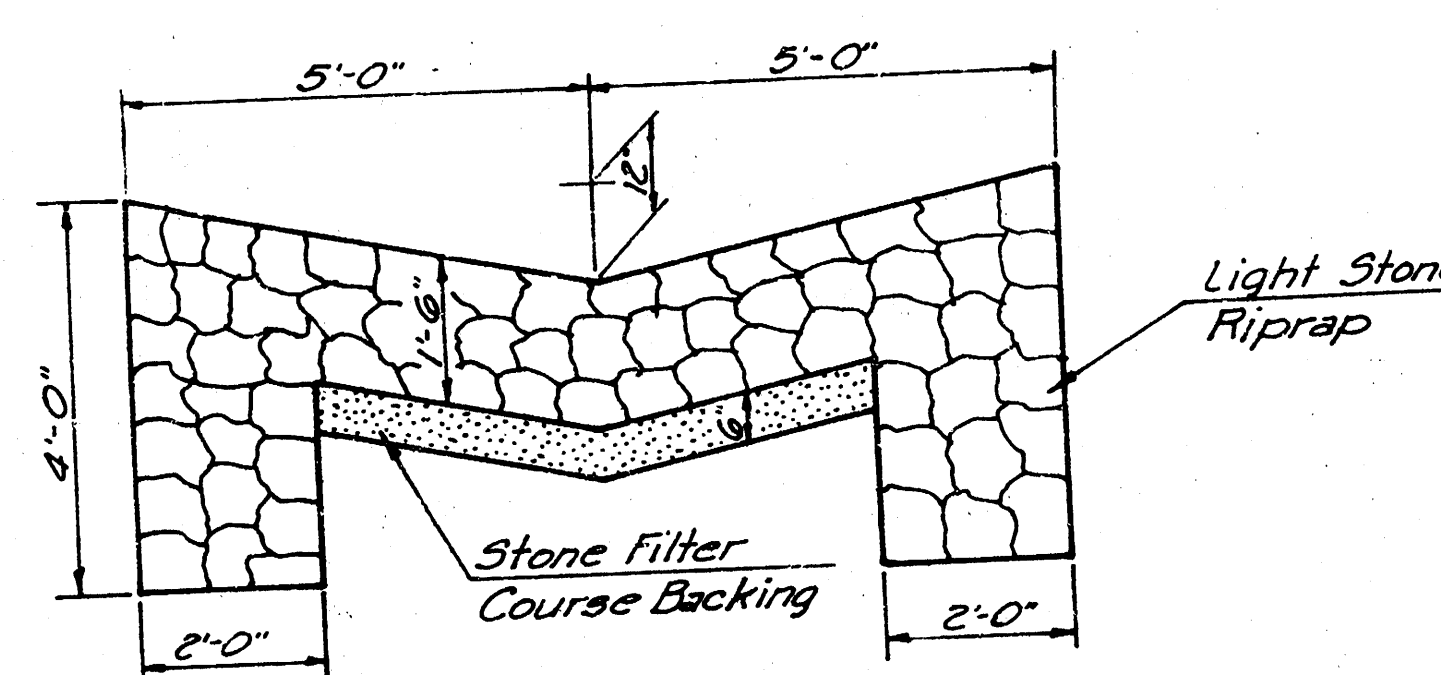


SECTION A-A

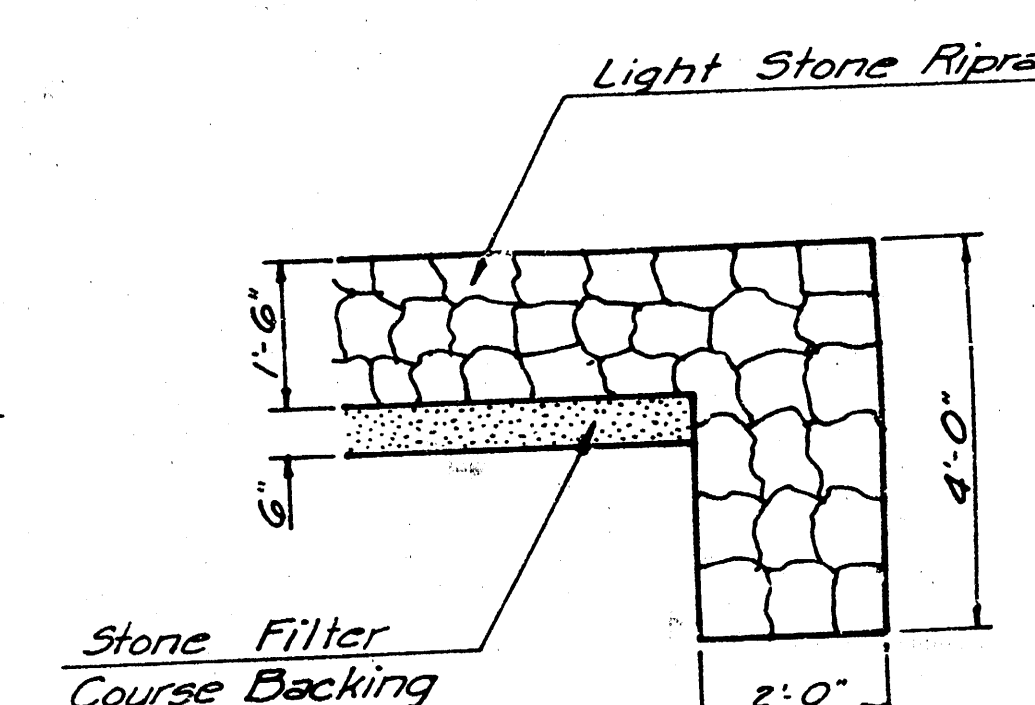

TYPICAL SECTION THRU TOEWALL
Note: Toewalls shall be installed along all edges of stone riprap.

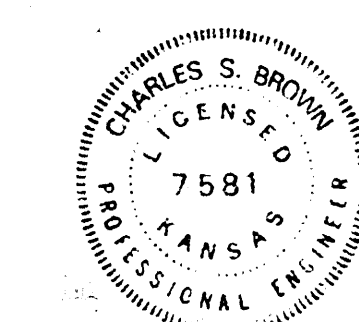


PROFESSIONAL ENGINEERING CONSULTANTS, P.A.
ENGINEERS
WICHITA, KANSAS

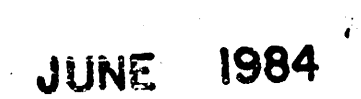

ORIGINAL SURVEY
DATE: _____
BY: _____
NOTE: BEARING, 1911


FINAL SURVEY
DATE: _____
BY: _____
NOTE: BEARING, 1911

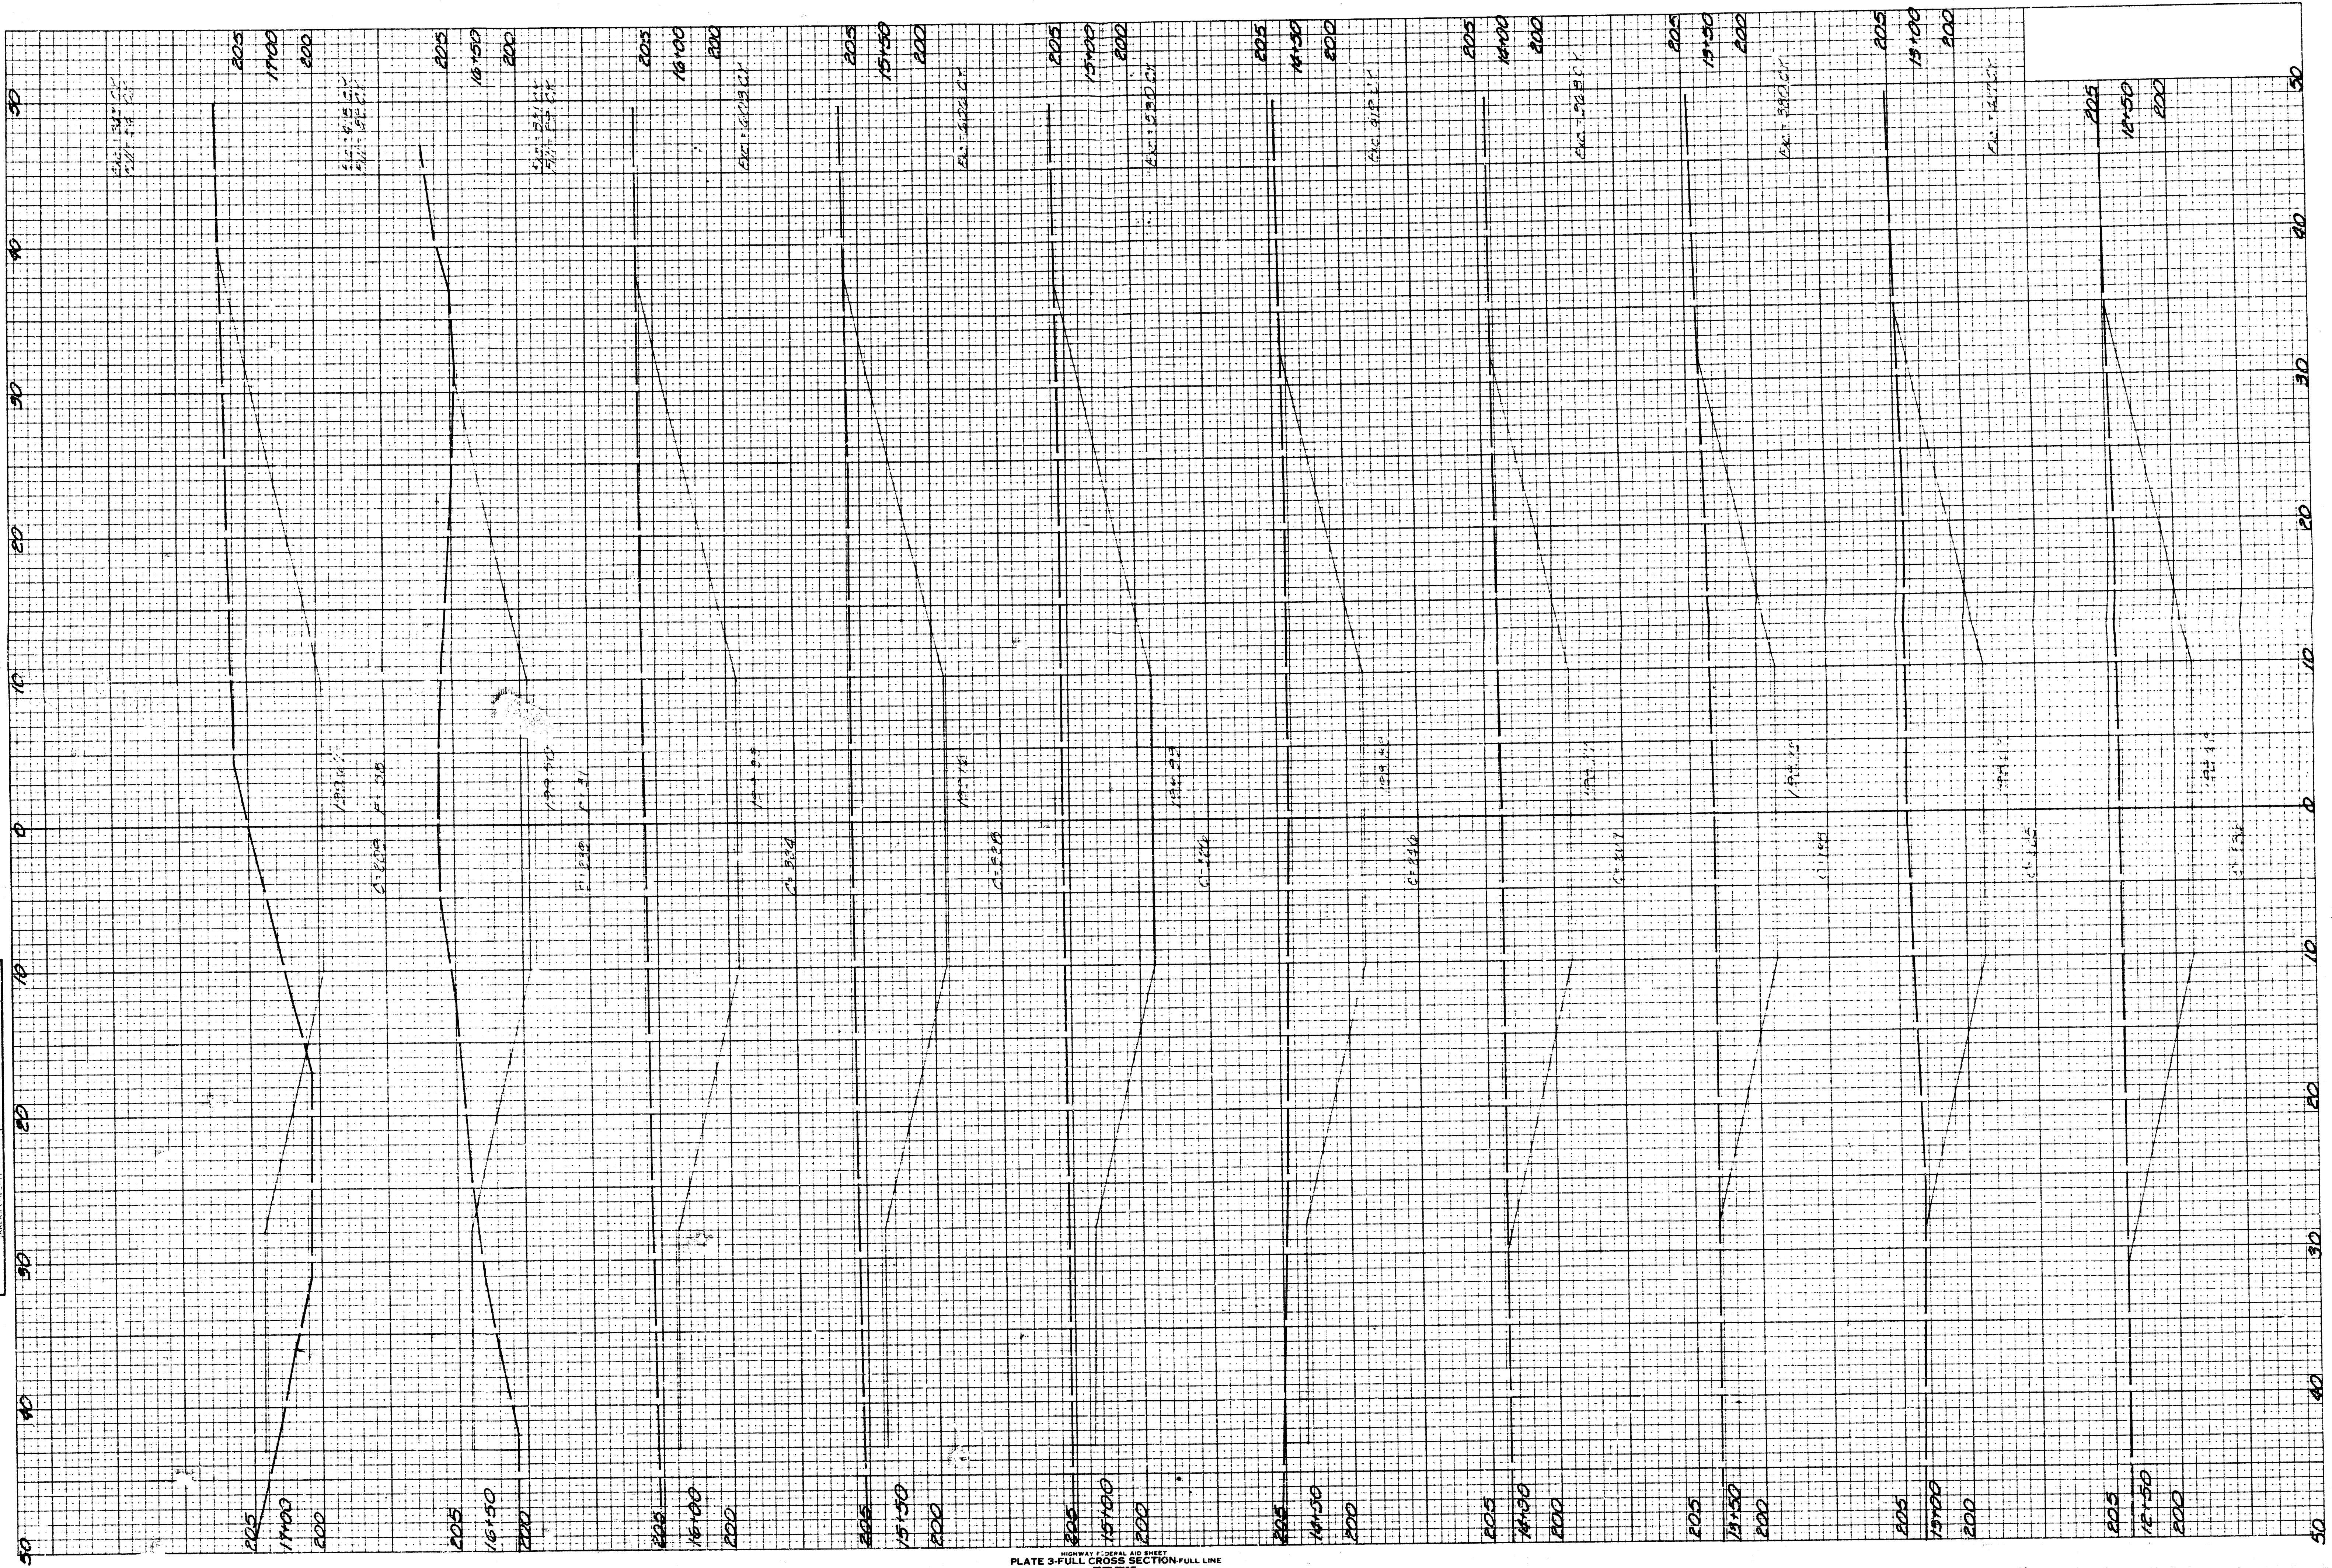

NORTHBOROUGH SECOND ADDITION
(Drainage)

[illegible]

ORIGINAL SURVEY	REMOVED EXCISED TEMPLATE	BY	DATE
--------------------	--------------------------------	----	------

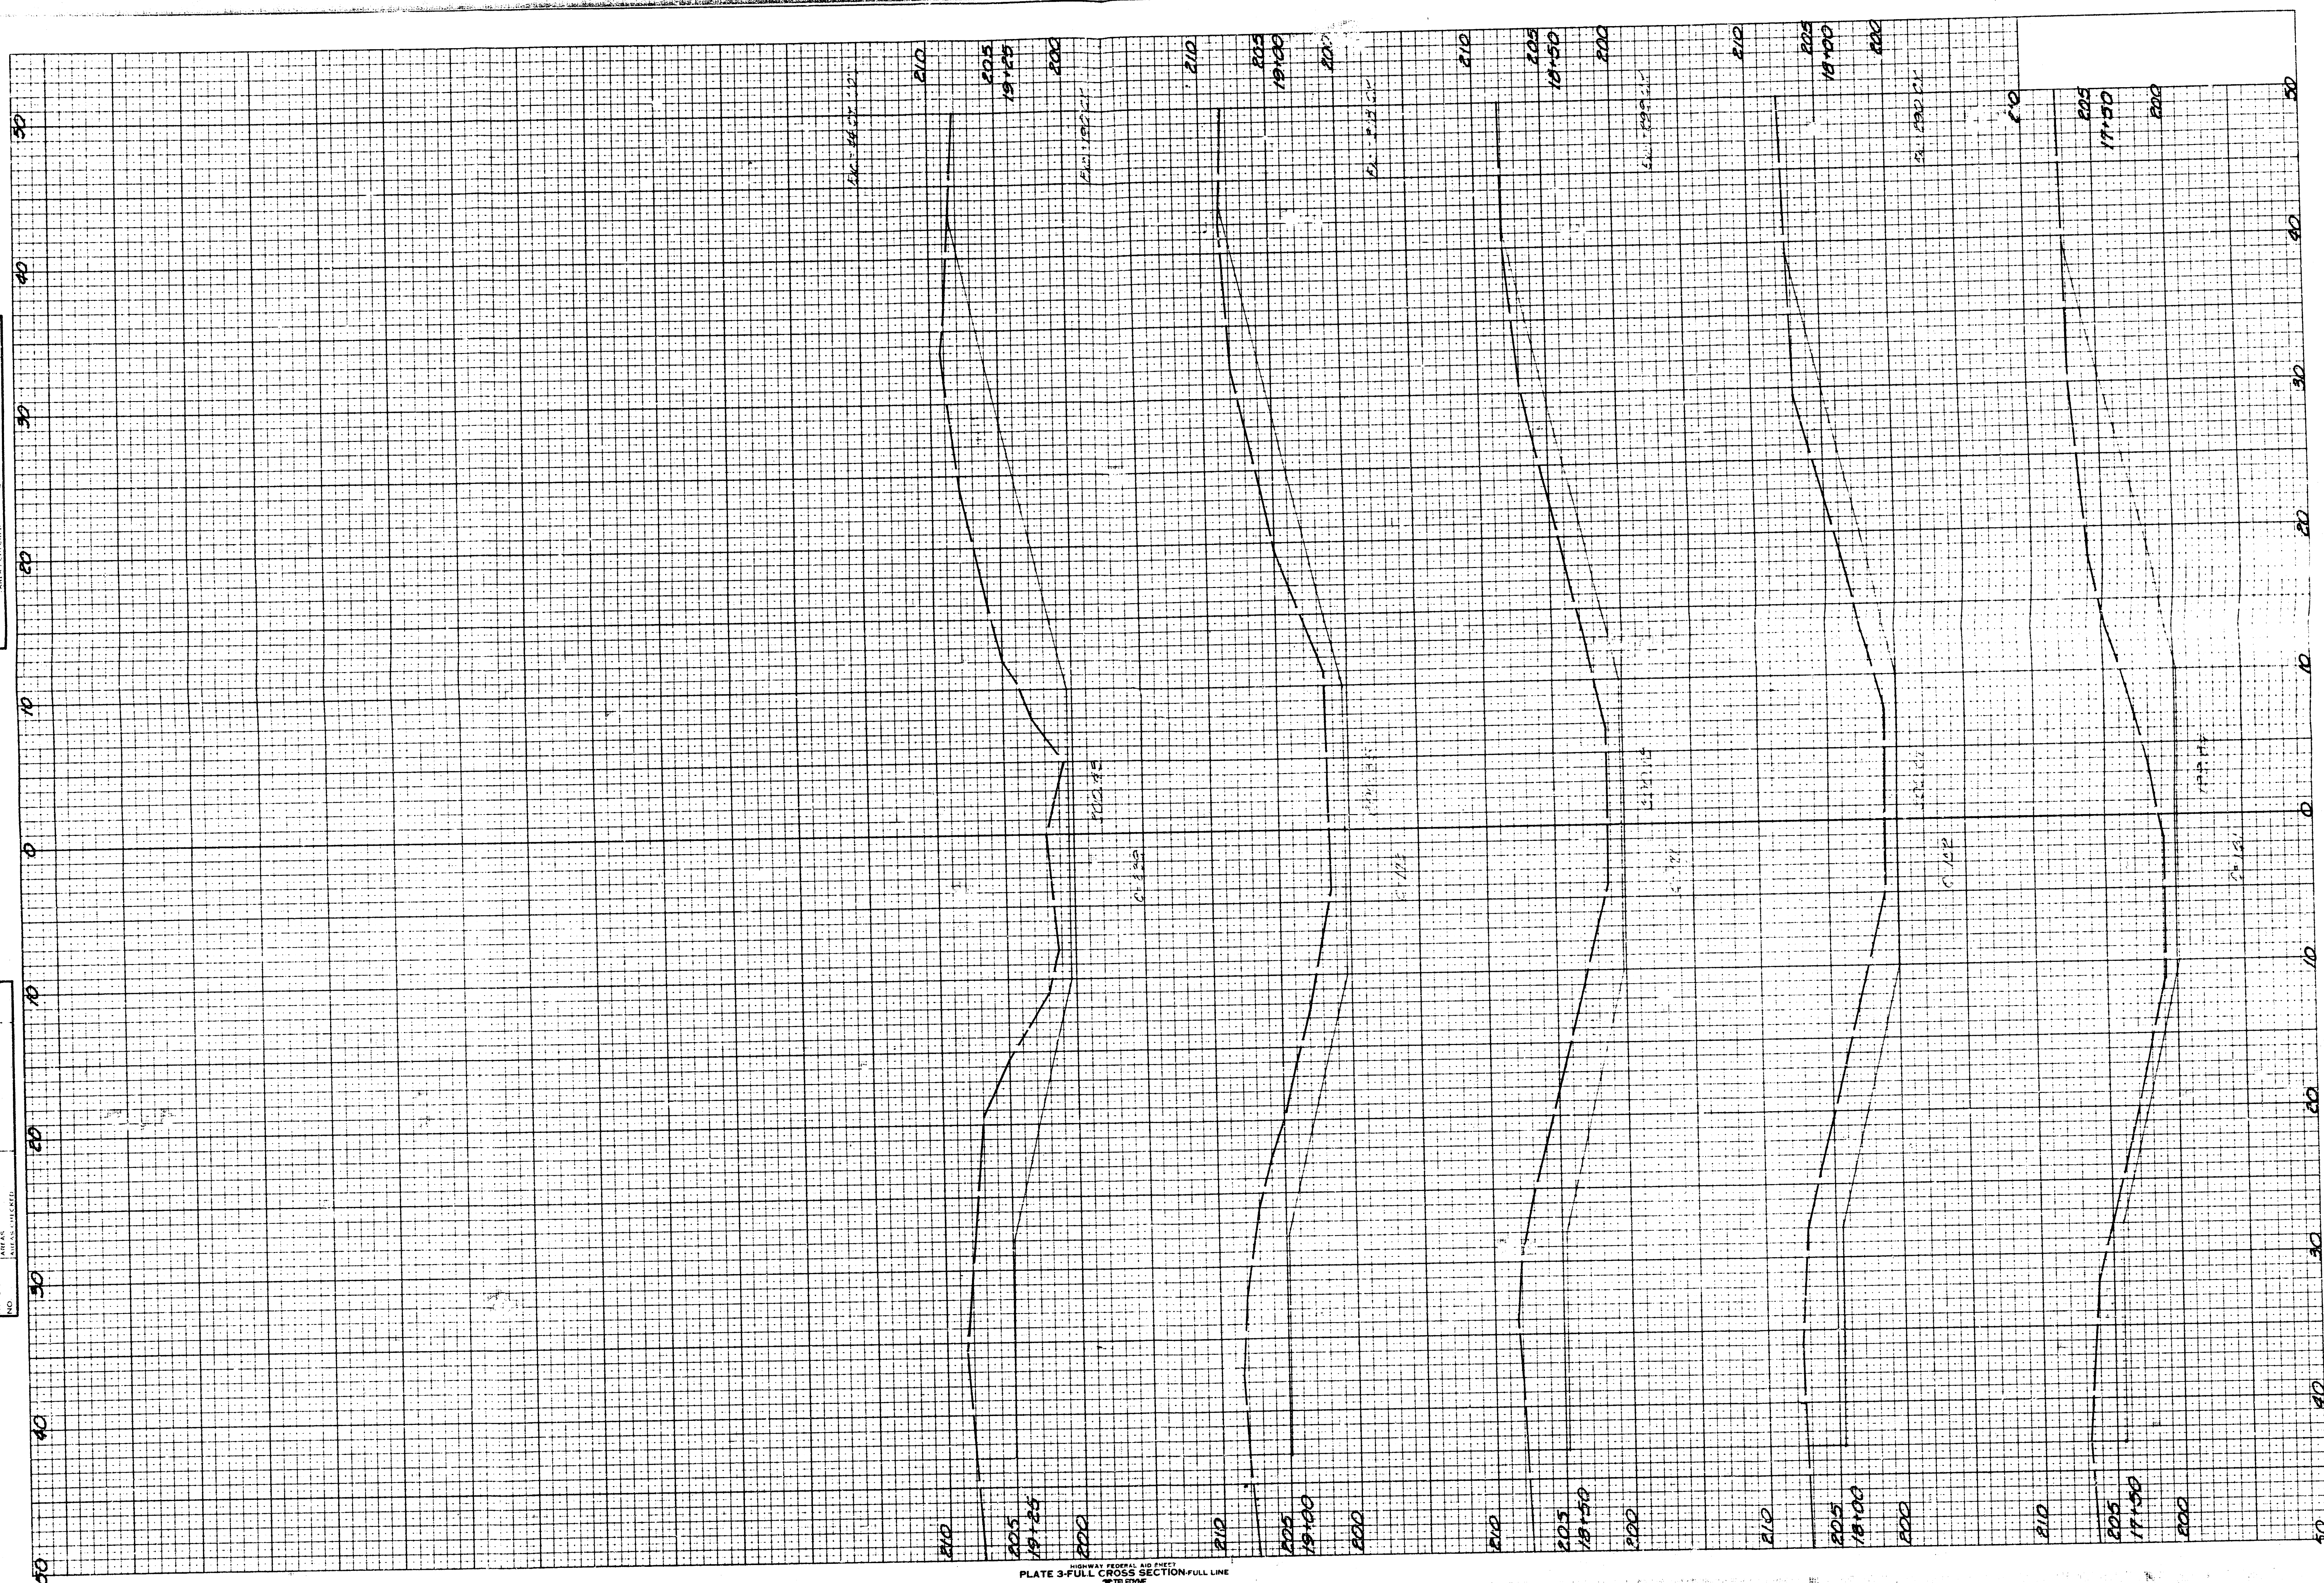

ORIGINAL SURVEY	BY	DATE
SUBMITTED PLOTTED TEMPLATE MOUNTED INDEXED ABLES		

