PARKDALE ADDITION
(Drainage)

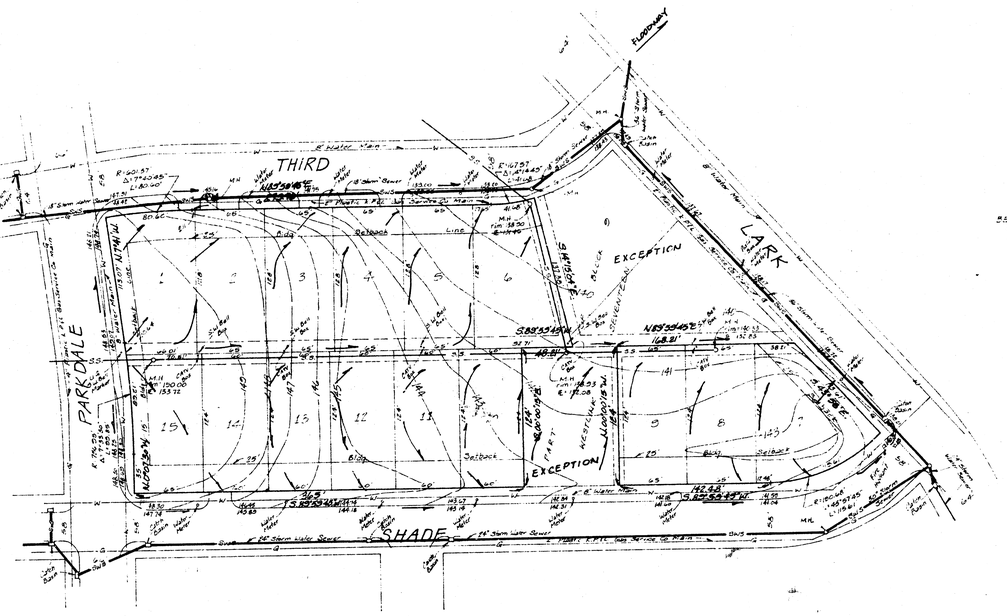
THIRD
PARKDALE
SHADE
LARK
FLOODWAY
EXCEPTION
EXCEPTION
Setback
Bldg.
Setback
Bldg.
Setback
Bldg.