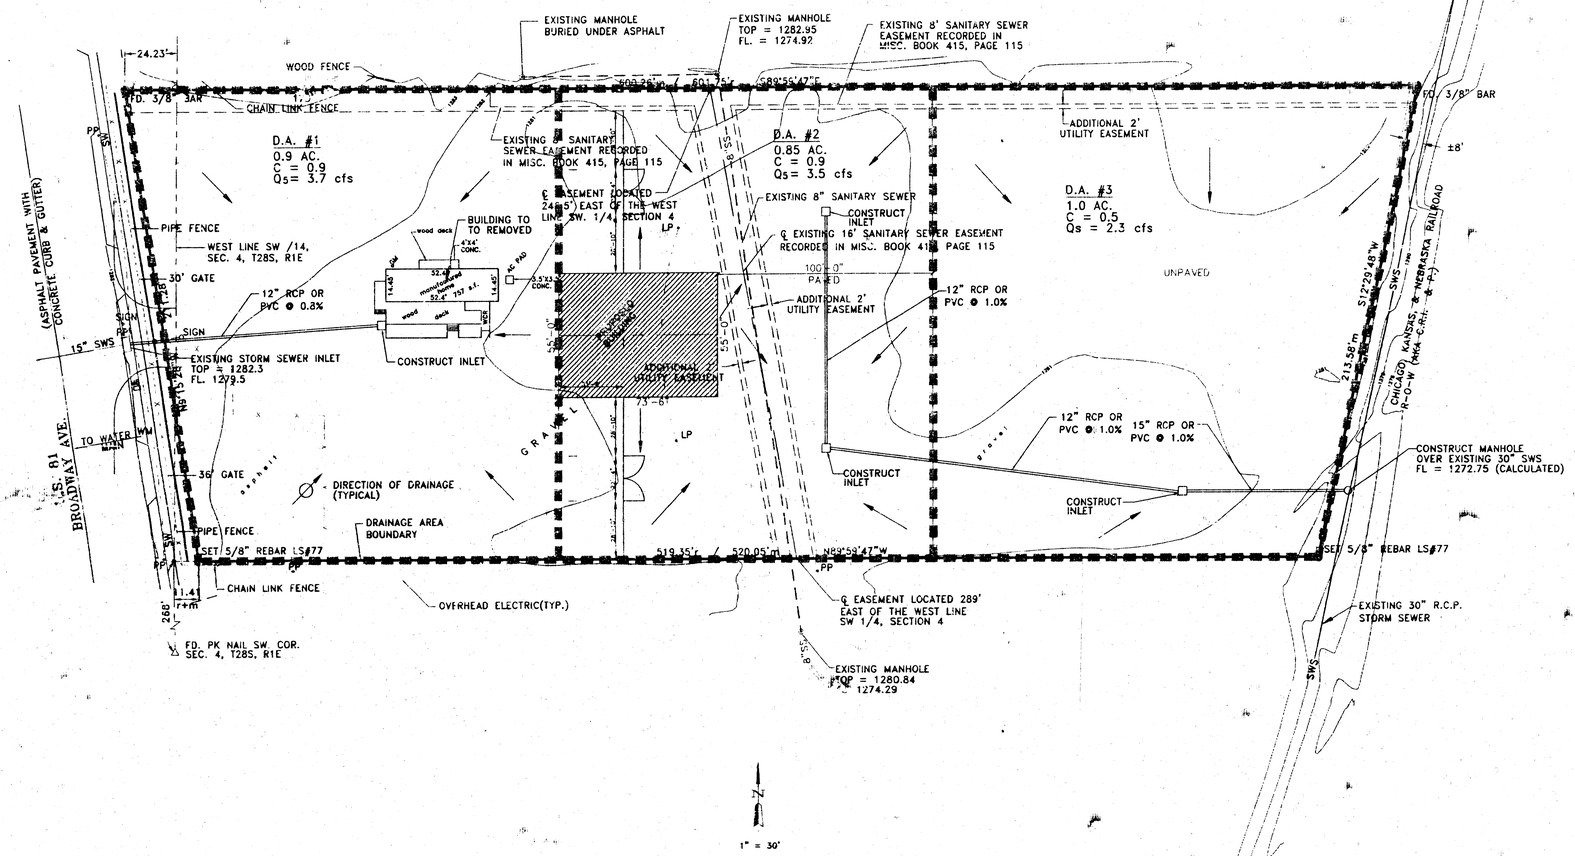

LEGEND

LIGHT POLE ·LP
POWER POLE ·PP
WATER METER ·WM
SIGN POST ○SP
STORM WATER SEWER ———SWS
SANITARY SEWER — — —8"SS
GAS LINE
r = RECORD DISTANCE
m = MEASURED DISTANCE
SW = SIDEWALK

BENCH MARK
C.O.W. BENCH MARK AT BROADWAY AND 31ST ST. SOUTH LOCATED 43.7' WEST AND 45.0' NORTH OF CENTER LINE. ELEV. 1280.70 m.s.l.

DRAINAGE CONCEPT

REGAL MOTORS ADDITION

WICHITA , SEDGWICK COUNTY, KANSAS

FEBRUARY 2001