


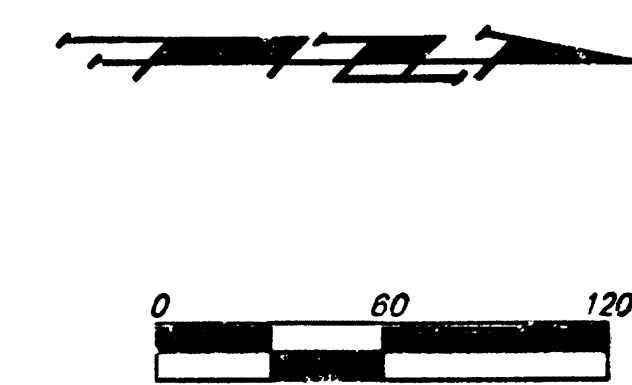

**NOTES:**

Proposed Top of Foundation Elevations Are Shown On Plans. Contractor to Set Finished Floor Elevations.



All Street Elevations Shown on Plans Are for Top of Curb (Full-Height).

This Grading Plan is Designed with View-Outs. Elevations Shown as (XXX V.O.)

Lot dimensions have been omitted on this plan, refer to the recorded plat for this information.

**APPROVED DRAINAGE PLAN**

| LOT  | BLOCK | ELEVATION |            |
|------|-------|-----------|------------|
|      |       | MSL       | CITY DATUM |
| 1-18 | B     | 1333.6    | 146.2      |

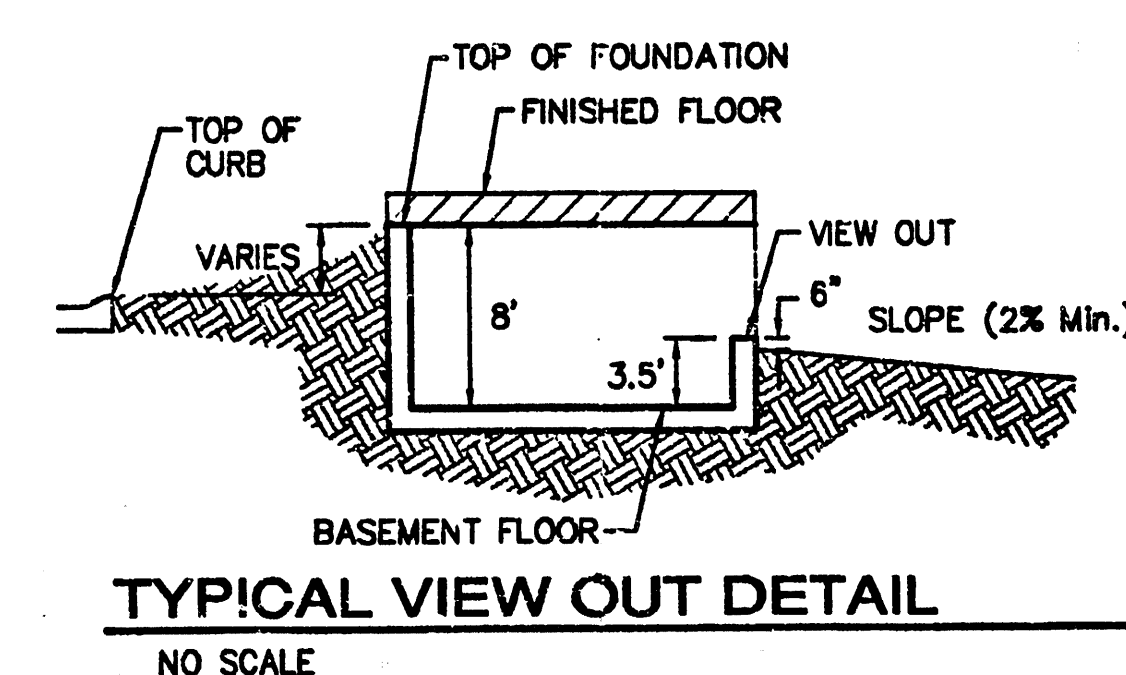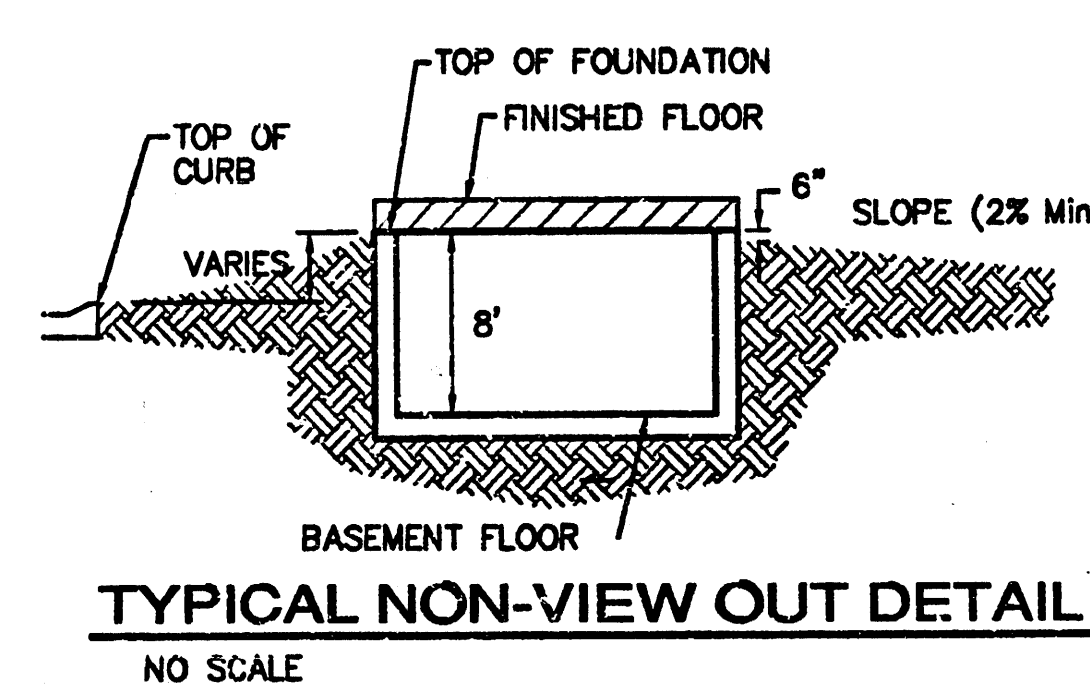

**Baughman**

Engineering & Surveying | Planning | Landscape Architecture

Rio Vista Estates 4th Addition

**Grading Plan**

Wichita, Kansas

|                |          |       |
|----------------|----------|-------|
| PROJECT NUMBER | DESIGN   | DRAWN |
| REVISIONS      | APPROVED | DATE  |
|                | SCALE    | 08/05 |
|                | NOTED    |       |
|                | SHEET    |       |

1 OF 1

E:\GRADE\Rio Vista 4th\Grade\_good.dwg