


DRAINAGE PLAN


RIVERSIDE HEALTH SYSTEM 2ND ADDITION

WICHITA, SEDGWICK COUNTY, KANSAS

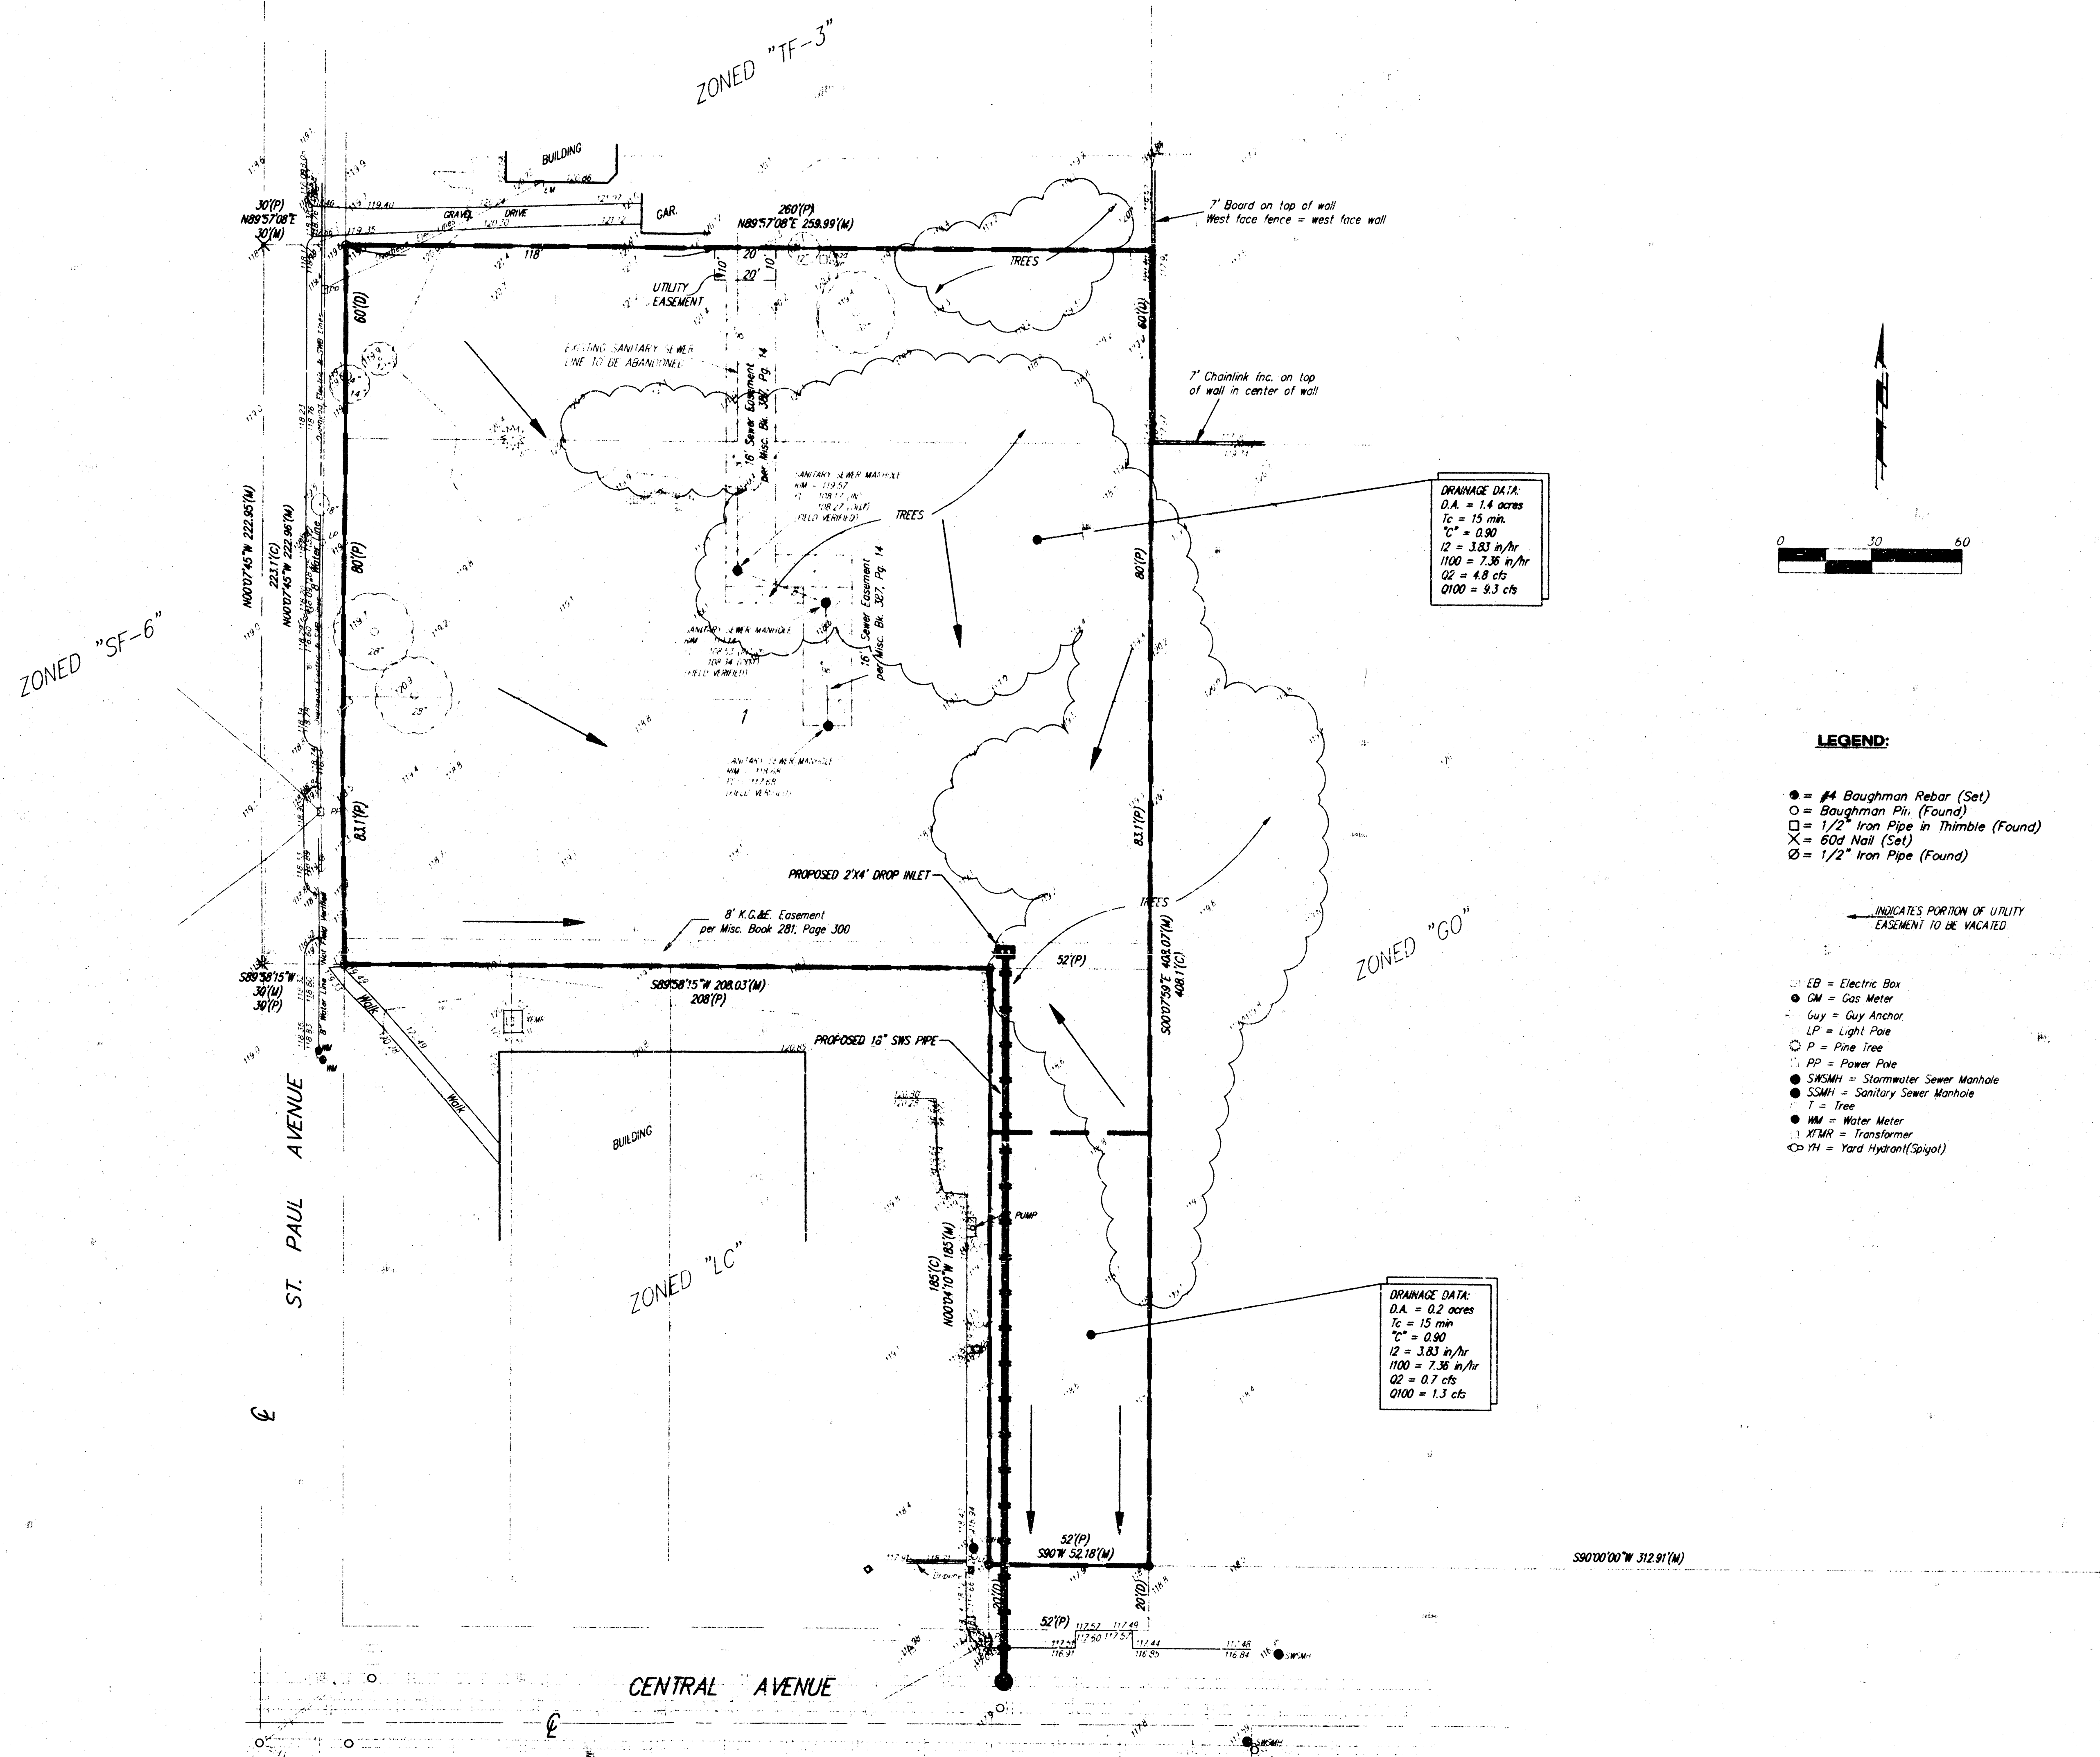

DRAINAGE DATA:
 D.A. = 1.4 acres
 Tc = 15 min
 Cc = 0.90
 Q = 3.83 cfs
 Q100 = 7.36 cfs
 Q2 = 4.8 cfs
 Q100 = 9.3 cfs

DRAINAGE DATA:
 D.A. = 0.2 acres
 Tc = 15 min
 Cc = 0.90
 Q = 3.83 cfs
 Q100 = 7.36 cfs
 Q2 = 4.8 cfs
 Q100 = 9.3 cfs

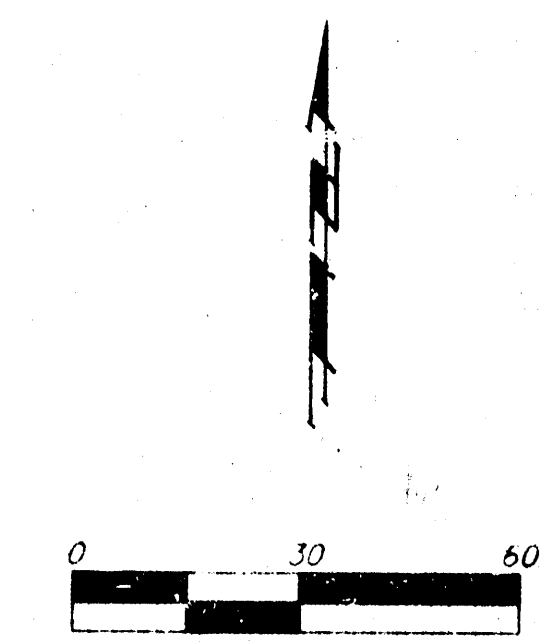


- LEGEND:**
- = #4 Baughman Rebar (Set)
 - = Baughman Pin (Found)
 - = 1/2" Iron Pipe in Thimble (Found)
 - ✕ = 60# Nail (Set)
 - = 1/2" Iron Pipe (Found)
- INDICATES PORTION OF UTILITY EASEMENT TO BE VACATED
- EB = Electric Box
 - GM = Gas Meter
 - Guy = Guy Anchor
 - LP = Light Pole
 - P = Pine Tree
 - PP = Power Pole
 - SSMH = Stormwater Sewer Manhole
 - SSMH = Sanitary Sewer Manhole
 - T = Tree
 - WM = Water Meter
 - WTAR = Transformer
 - YH = Yard Hydrant (Spigot)

LEGAL DESCRIPTION:
 LOT 32, EXCEPT THE SOUTH 20 FEET THEREOF,
 ALL OF LOTS 37 AND 38 AND THE SOUTH 60
 FEET OF LOT 39, 5th PARK GARDENS,
 SEDGWICK COUNTY, KANSAS

OWNER:
 RIVERSIDE HEALTH SYSTEMS, INC.
 2522 W. CENTRAL
 WICHITA, KANSAS 67203
 (316) 948-5000

BENCHMARK:
 "C" T.C. 159.50 NORTH AND 15.5 EAST OF
 CENTER LINE OF ST. PAUL AND CENTRAL
 ELEVATION = 1152.87 CITY DATUM

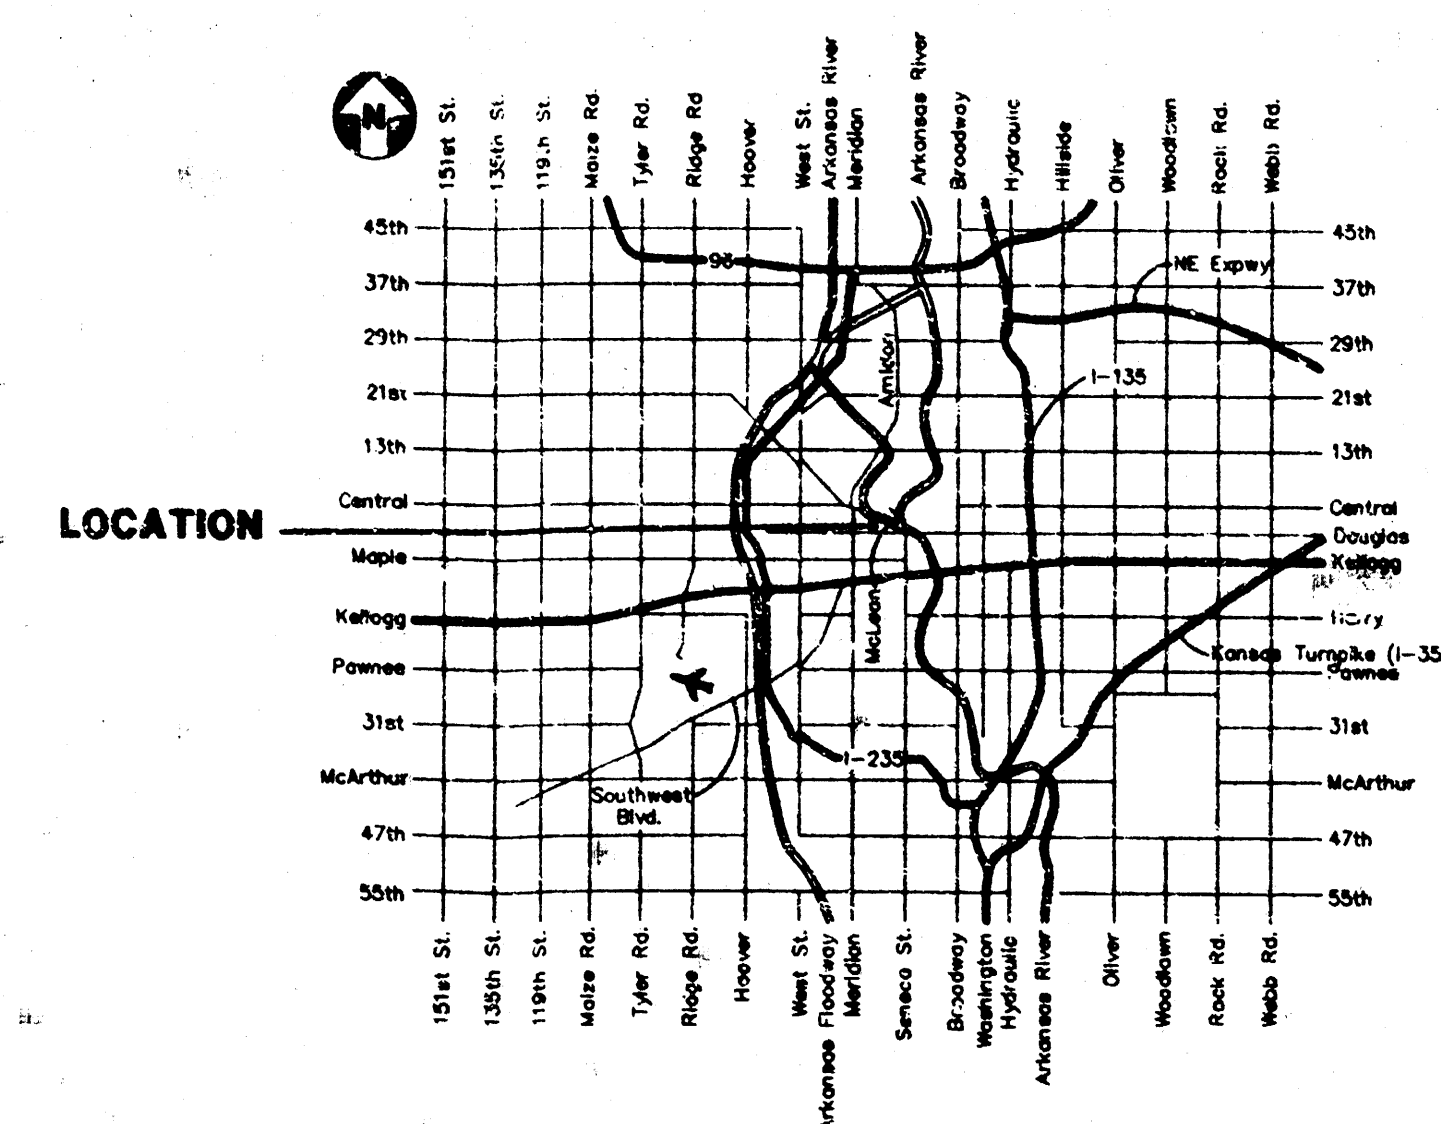

VICINITY MAP