SMITHMOOR 10TH ADDITION

LOT GRADING PLAN

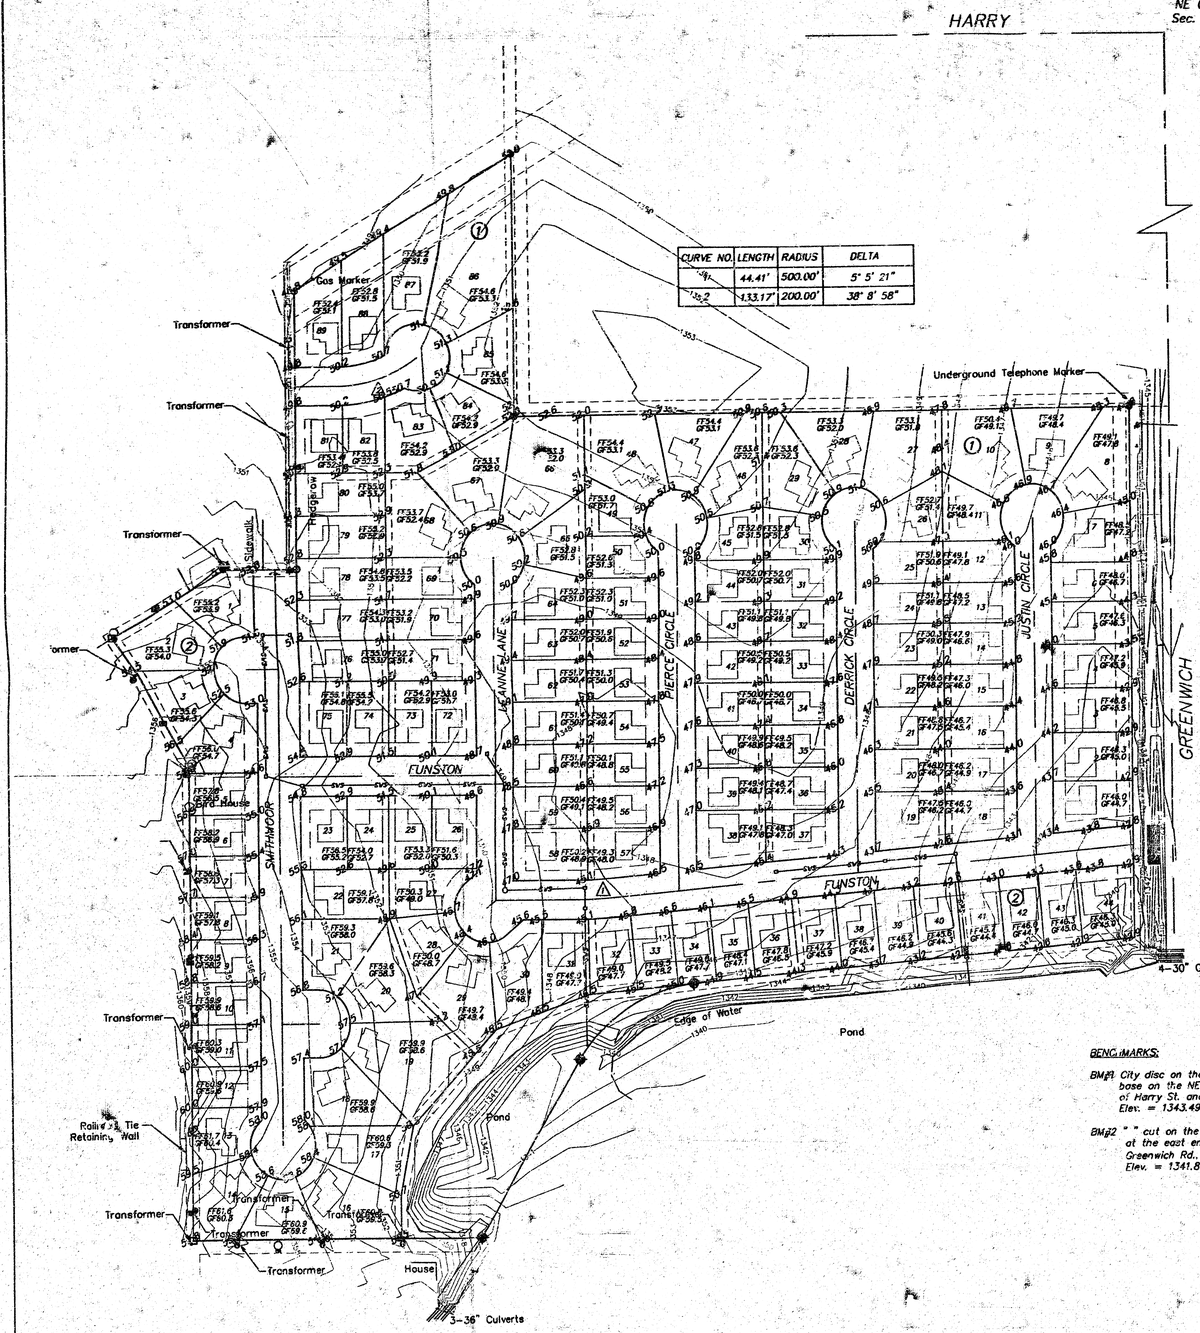

CURVE NO.	LENGTH	RADIUS	DELTA
C1	44.41'	500.00'	5° 5' 21"
C2	133.17'	200.00'	38° 8' 58"

SCALE

100' 0 100' 200'

LEGEND

- Manhole
- Sign
- Telephone Pedestal
- Cable TV Pedestal
- Tree
- Power Pole
- Guy Wire
- Fire Hydrant
- Waterline
- Underground Elsctric
- Overhead Electric
- Gas Line
- Underground Cable TV
- 5/8" Rebar (found) AMPA
- 5/8" Rebar (found) MEPA
- 40d Nail (found)
- 5/8" Rebar (set) B.WARD

FF Finished Floor
GF Garage Floor
42.9 Proposed Grade

BENCHMARKS:

BM#1 City disc on the SW corner traffic signal base on the NE corner of the intersection of Harry St. and Greenwich Rd. Elev. = 1343.49 USGS

BM#2 " " cut on the SW corner of the N. Headwall at the east end of pond on the W. side of Greenwich Rd., approx. 1000' S. of Harry St. Elev. = 1341.87 USGS

APPROVED DRAINAGE PLAN

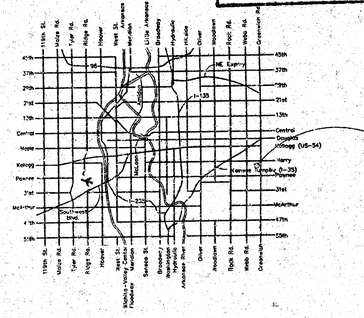

LOCATION MAP

KIRK E. MILLER LICENSED 11283 4/9/01 KANSAS PROFESSIONAL ENGINEER

Filename: 01001/preplat1 Date Last Prepared: 4/9/01

kemiller engineering
315 S. Market, Wichita, KS 67202 316/264-0242

SMITHMOOR 10th

NEW DRAINAGE RULES!