DRAINAGE PLAN

WESTSIDE ASSEMBLY CHAPEL ADDITION

SEDGWICK COUNTY, KANSAS

LEGAL DESCRIPTION

Commencing at the [illegible] corner of the [illegible] of sec. 13, Twp. [illegible] A of the 6th P.M., Sedgwick County, Kansas, thence west on the south line of said SE1/4, [illegible] feet for a place of beginning, thence north parallel with the east line of said SE1/4, [illegible] feet, thence west parallel with the south line of said SE1/4, [illegible] feet, thence north parallel with the east line of said SE1/4, 629 feet, thence west parallel with the south line of said SE1/4, 188.83 feet, thence south parallel with the east line of said SE1/4, [illegible] feet, thence east parallel with the south line of said SE1/4, 222.43 feet, thence south parallel with the east line of said SE1/4, 217.8 feet, thence east along the south line of said SE1/4, 182.2 feet to the place of beginning.

OWNER:

South Emporia Bible Chapel, Inc.
Arnold L. Brice, Trustee
2102 S. Emporia
Wichita, Ks. 67211

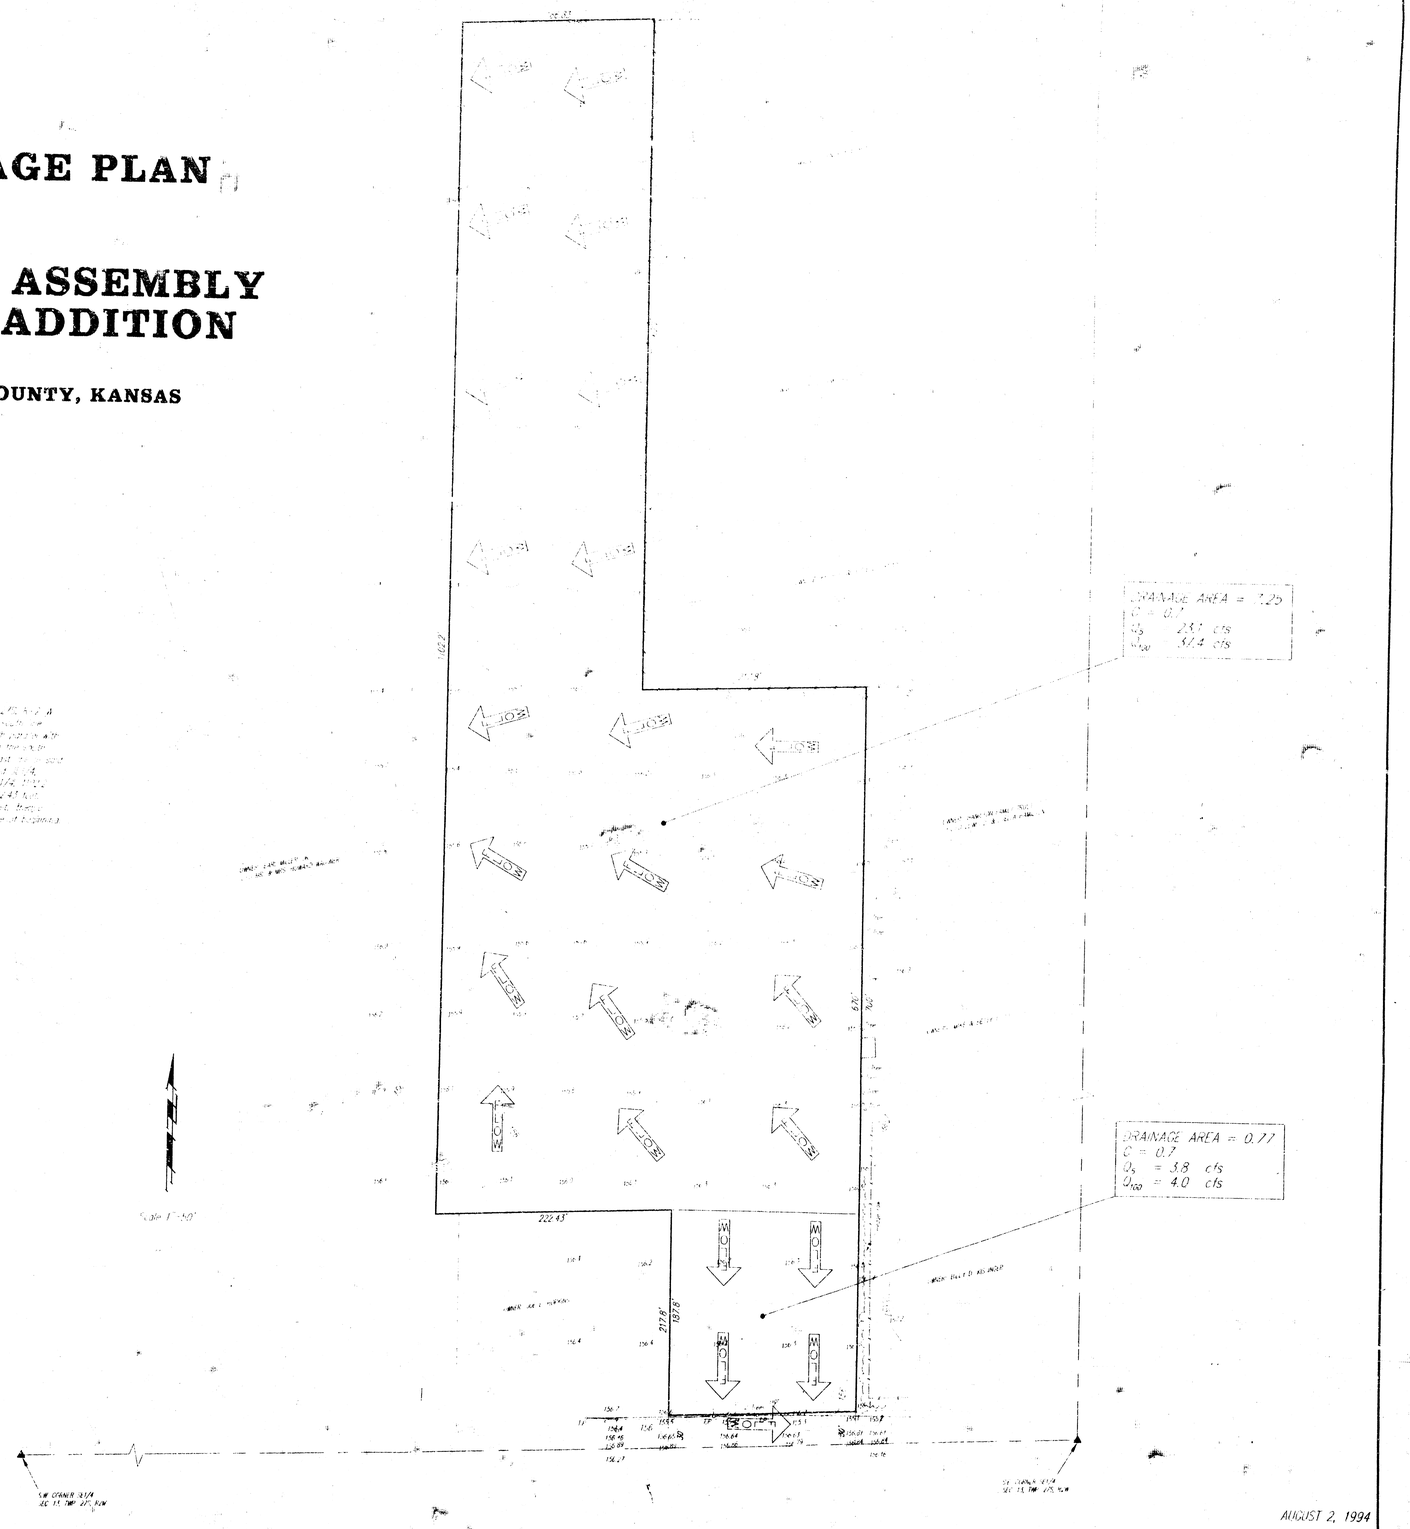

- VICINITY MAP -

AUGUST 2, 1994

BAUGHMAN COMPANY P. A.