Janet White

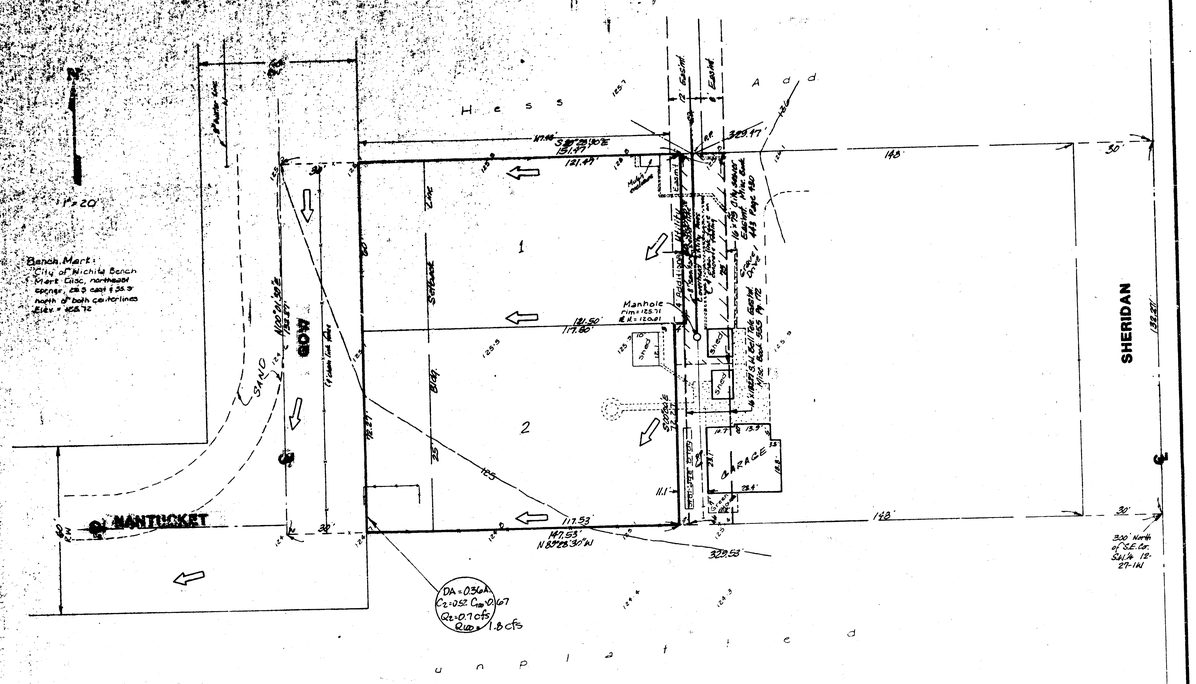

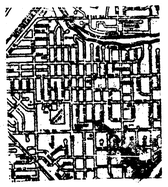

VICINITY MAP

DRAINAGE PLAN

PRELIMINARY PLAT

JANET WHITE ADDITION

A TRACT OF LAND IN THE SW. 1/4 SEC. 12, TWP. 27-S, R-1-W.

OWNER: NICK THOMPSON

BAUGHMAN COMPANY, P.A.
SURVEYING & ENGINEERING
316/682-7871 • 313 ELLIS • WICHITA, KANSAS 67211

Scale 1" = 100'