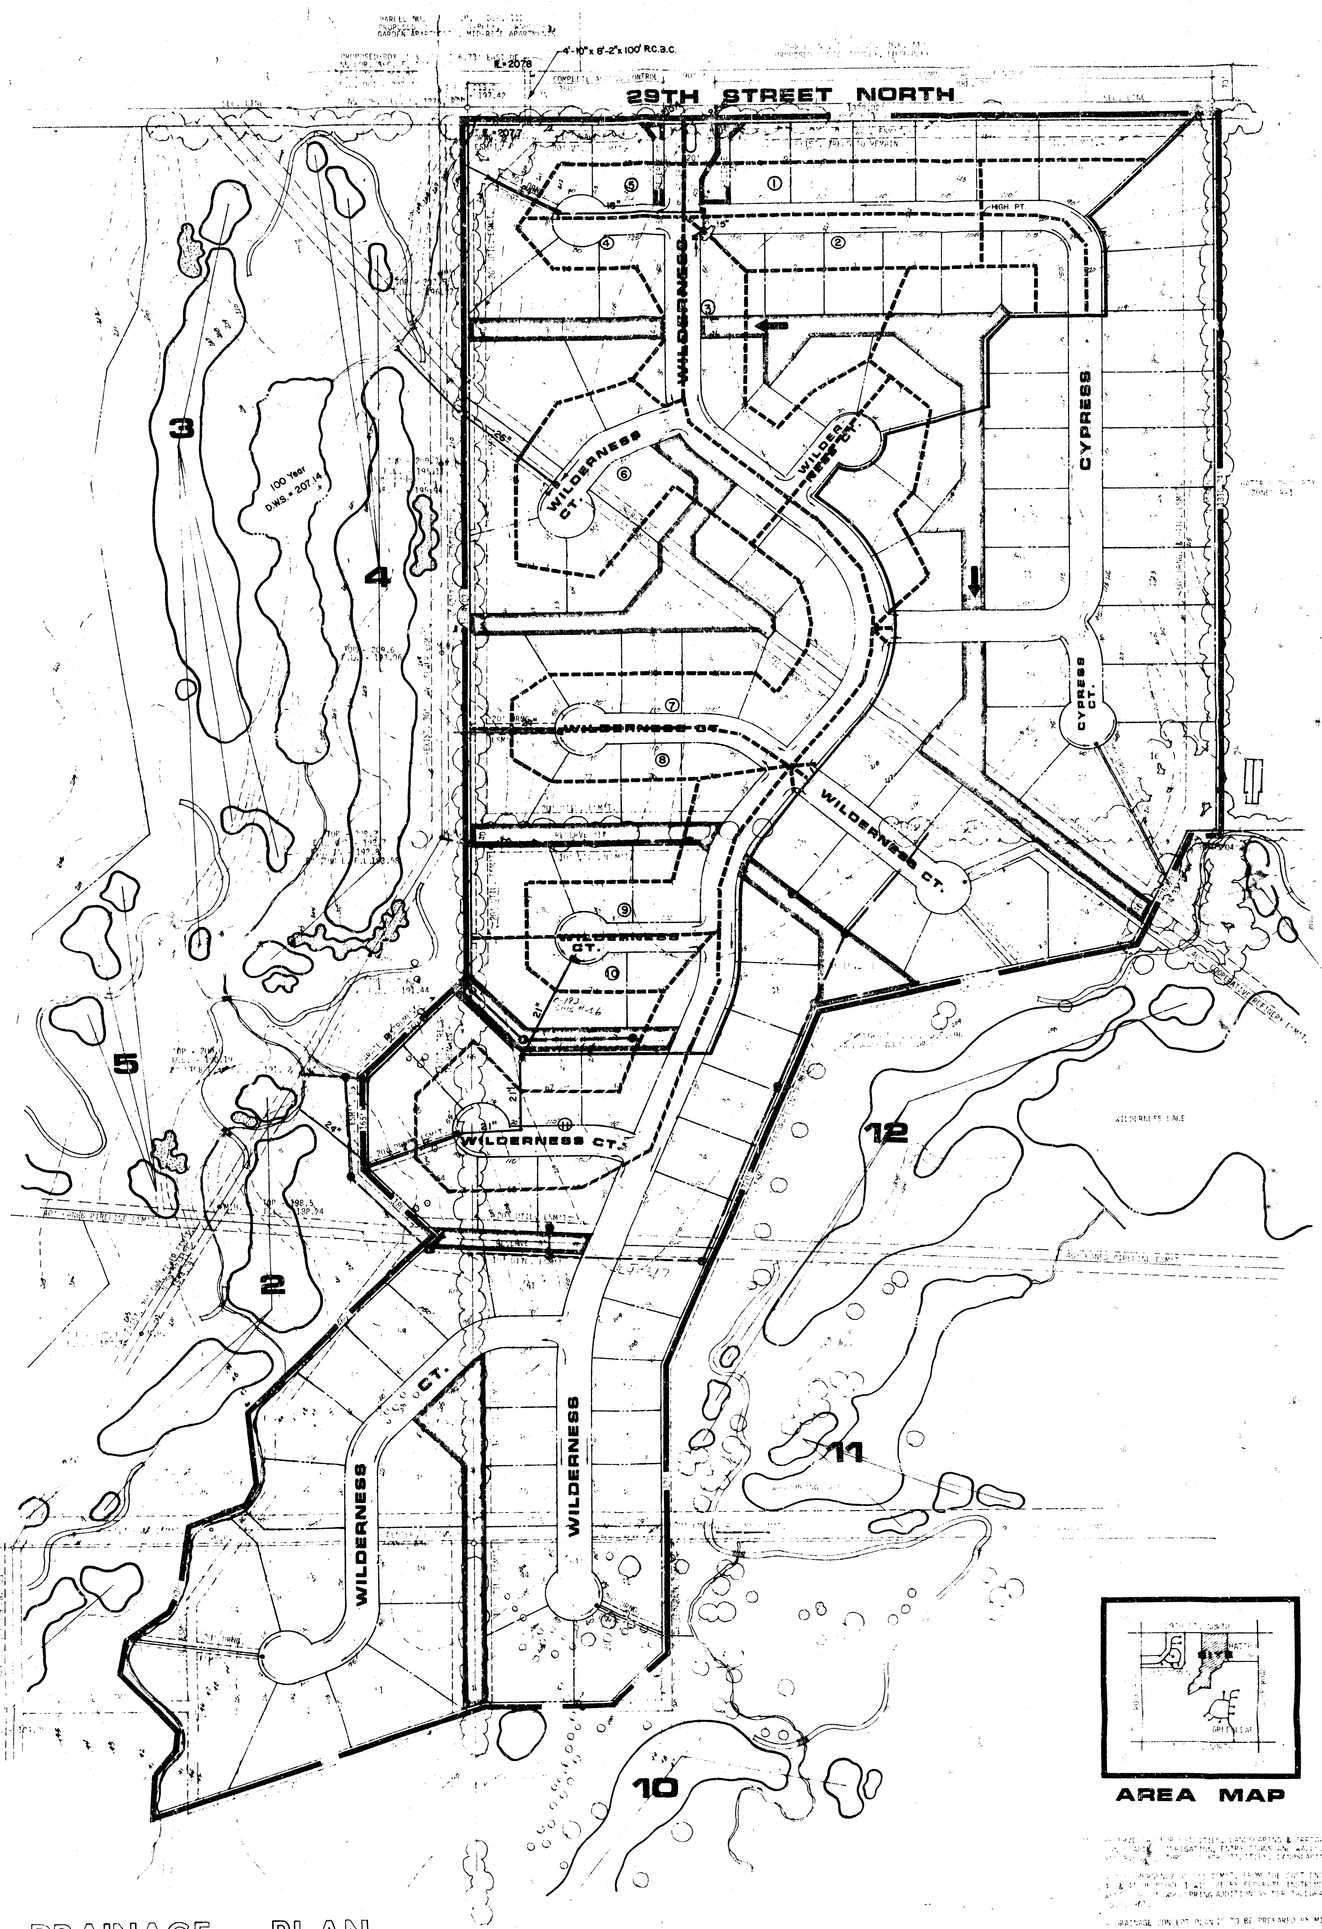

AREA MAP

DRAINAGE PLAN

WILDERNESS

OWNER: FOLLGRASS COMPANY, P.O. BOX 4048 WICHITA, KANSAS 67201

KANSAS ENGINEERING CONSULTANTS PA